20200544

CITY OF Marietta
HISTORIC PRESERVATION COMMISSION

Application for a Certificate of Appropriateness (COA)

Applicant: BRENDA LYLE **Phone Number:** 404 432 1410
Mailing Address: 355 Church St, MARIETTA, GA 30060
Subject Property: 355 Church St Marietta 30060 **Parcel ID:** 16114600340
Property Owner: BRENDA LYLE **Phone Number:** 404 432 1410
Mailing Address: 355 Church St MARIETTA, GA 30060

Type of Project Proposed:

- ☑ Demolition
- ☑ New Construction/Infill
- ☑ Additions
- ☐ Material Change in Appearance

Description of Proposed Project (attach additional sheets if necessary):

Demolition of Carriage House / Garage

Addition - New construction → Garage and Breezeway will be visible from Church St, Lentry Way
~~mudroom~~ on side

New concrete driveway to replace asphalt

Driveway extension will be permeable pavers and grass

I hereby affirm that the information supplied on this application is correct and if found to be incorrect that any permit issued pursuant to this application may be void.

Signature: Brenda M Lyle **Date:** 6-17-20

To be completed by STAFF ONLY

HPC Hearing Date: _____ City Council Hearing Date: _____

APPROVAL **DENIAL**

Conditions:

Chairman's Signature Date

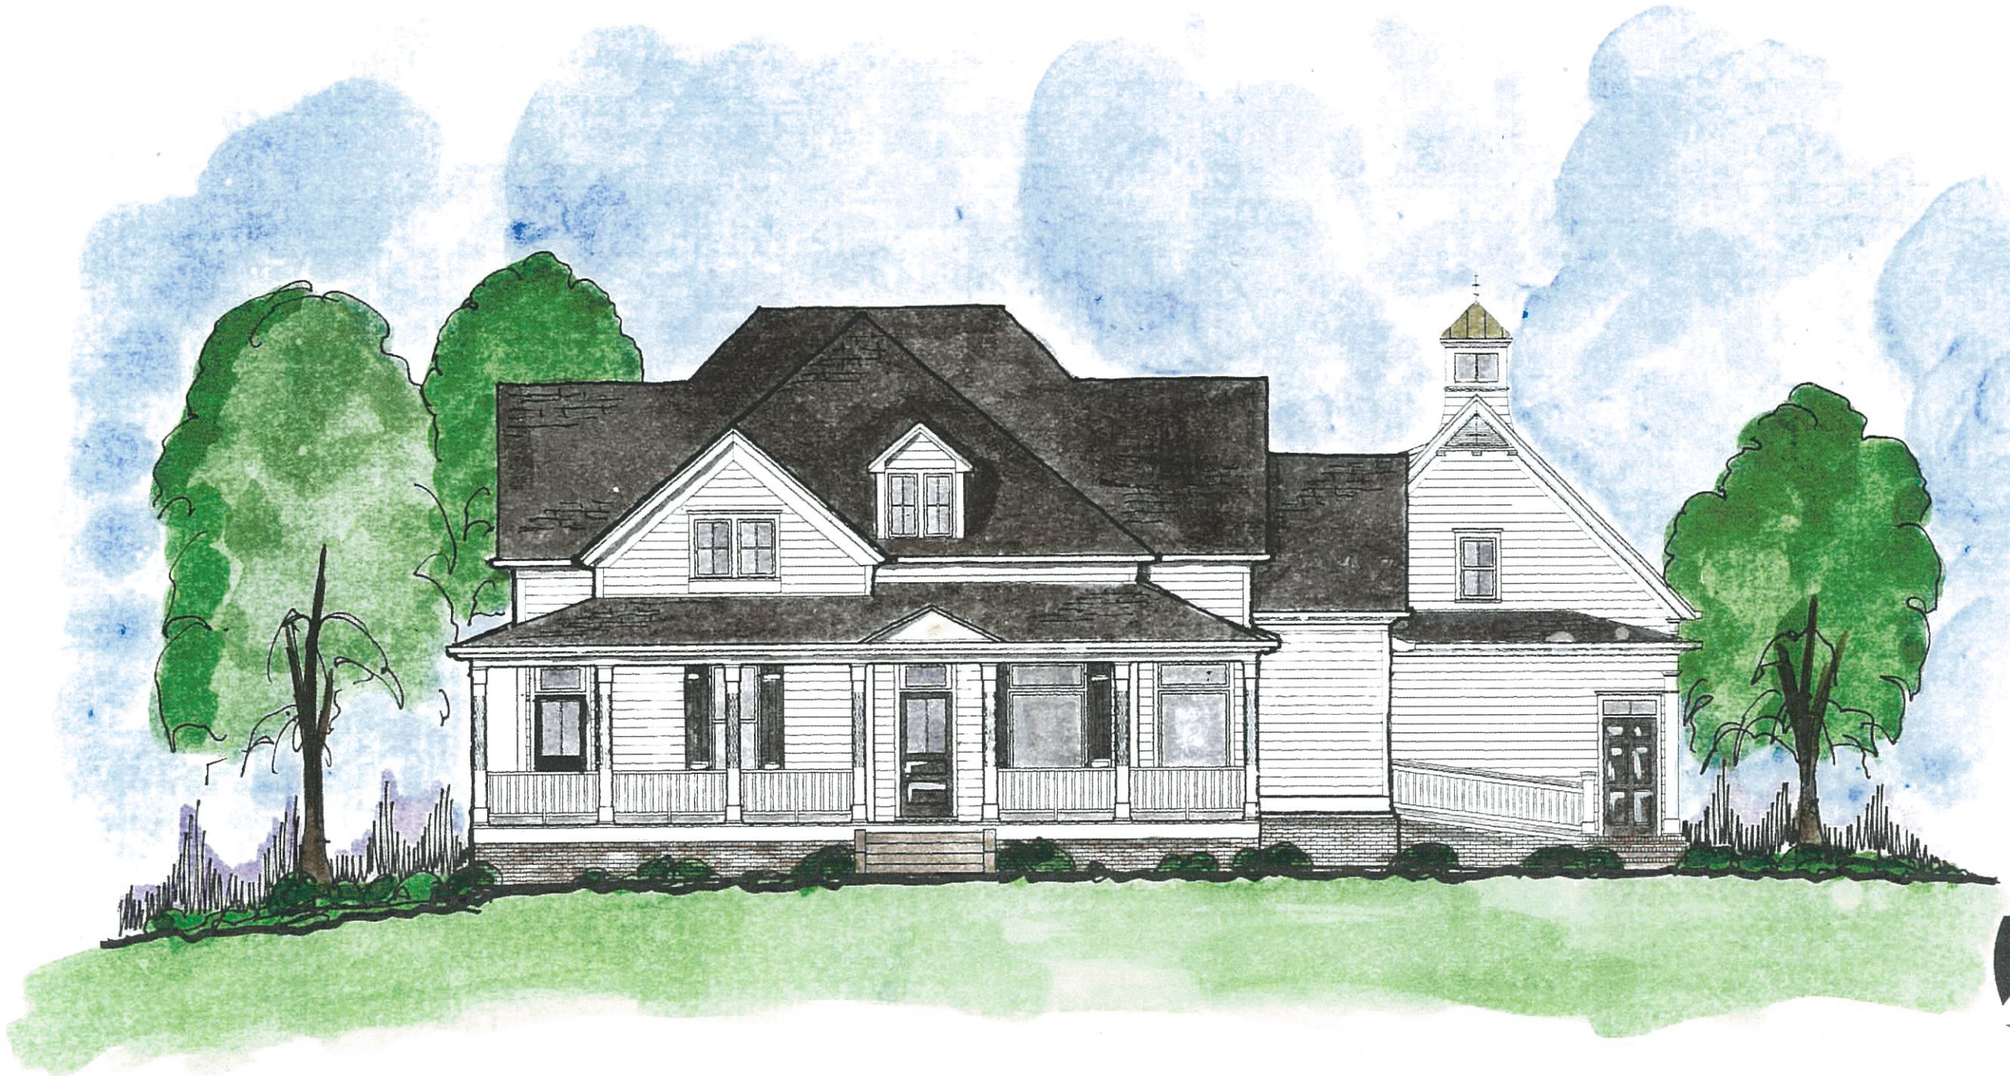

The information contained in this document is the exclusive property of Caldwell Cline Architects and Designers and cannot be used or reproduced in any manner without the expressed consent of the owner

LYLE-WOOD RESIDENCE

FRONT ELEVATION

CALDWELL • CLINE
ARCHITECTS • DESIGNERS
222 CRESCENT CIRCLE MARIETTA GA 30064
PHONE 770-424-3882 678-668-8930 FAX

6-11-20

The information contained in this document is the exclusive property of Caldwell Cline Architects and Designers and cannot be used or reproduced in any manner without the expressed consent of the owner.

LYLE-WOOD RESIDENCE

SIDE ELEVATION

CALDWELL • CLINE
ARCHITECTS • DESIGNERS
222 CRESCENT CIRCLE MARIETTA GA 30064
PHONE 770-424-3882 678-668-8930 FAX

6-11-20

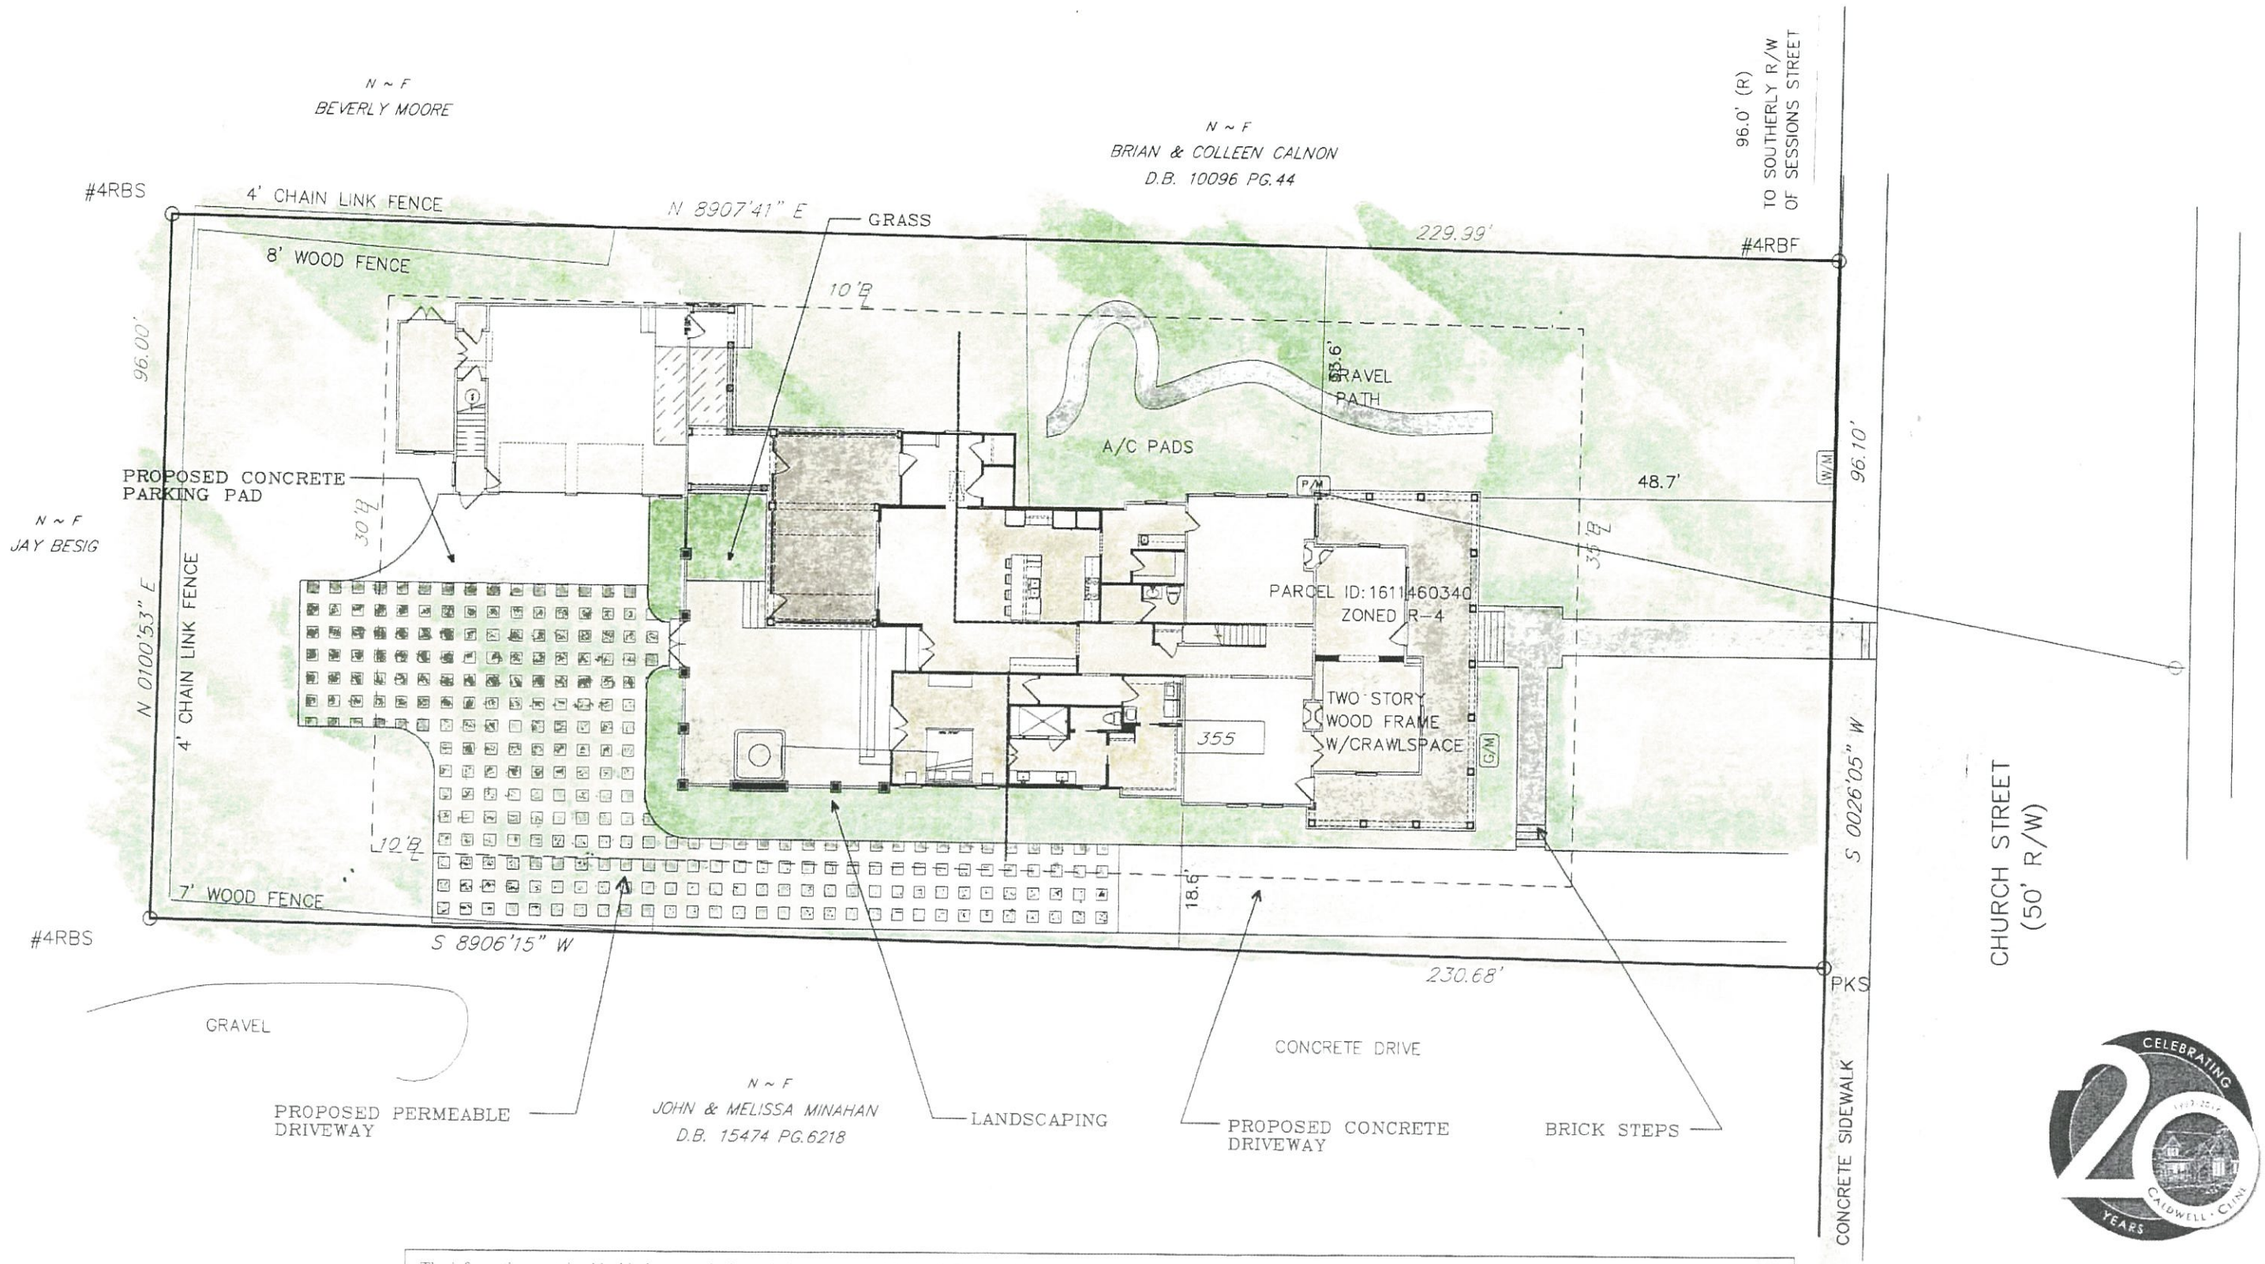

The information contained in this document is the exclusive property of Caldwell Cline Architects and Designers and cannot be used or reproduced in any manner without the expressed consent of the owner.

LYLE-WOOD RESIDENCE

SITE PLAN

CALDWELL • CLINE
ARCHITECTS • DESIGNERS
222 CRESCENT CIRCLE MARIETTA GA 30064
PHONE 770-424-3882 678-668-8930 FAX

6-15-20

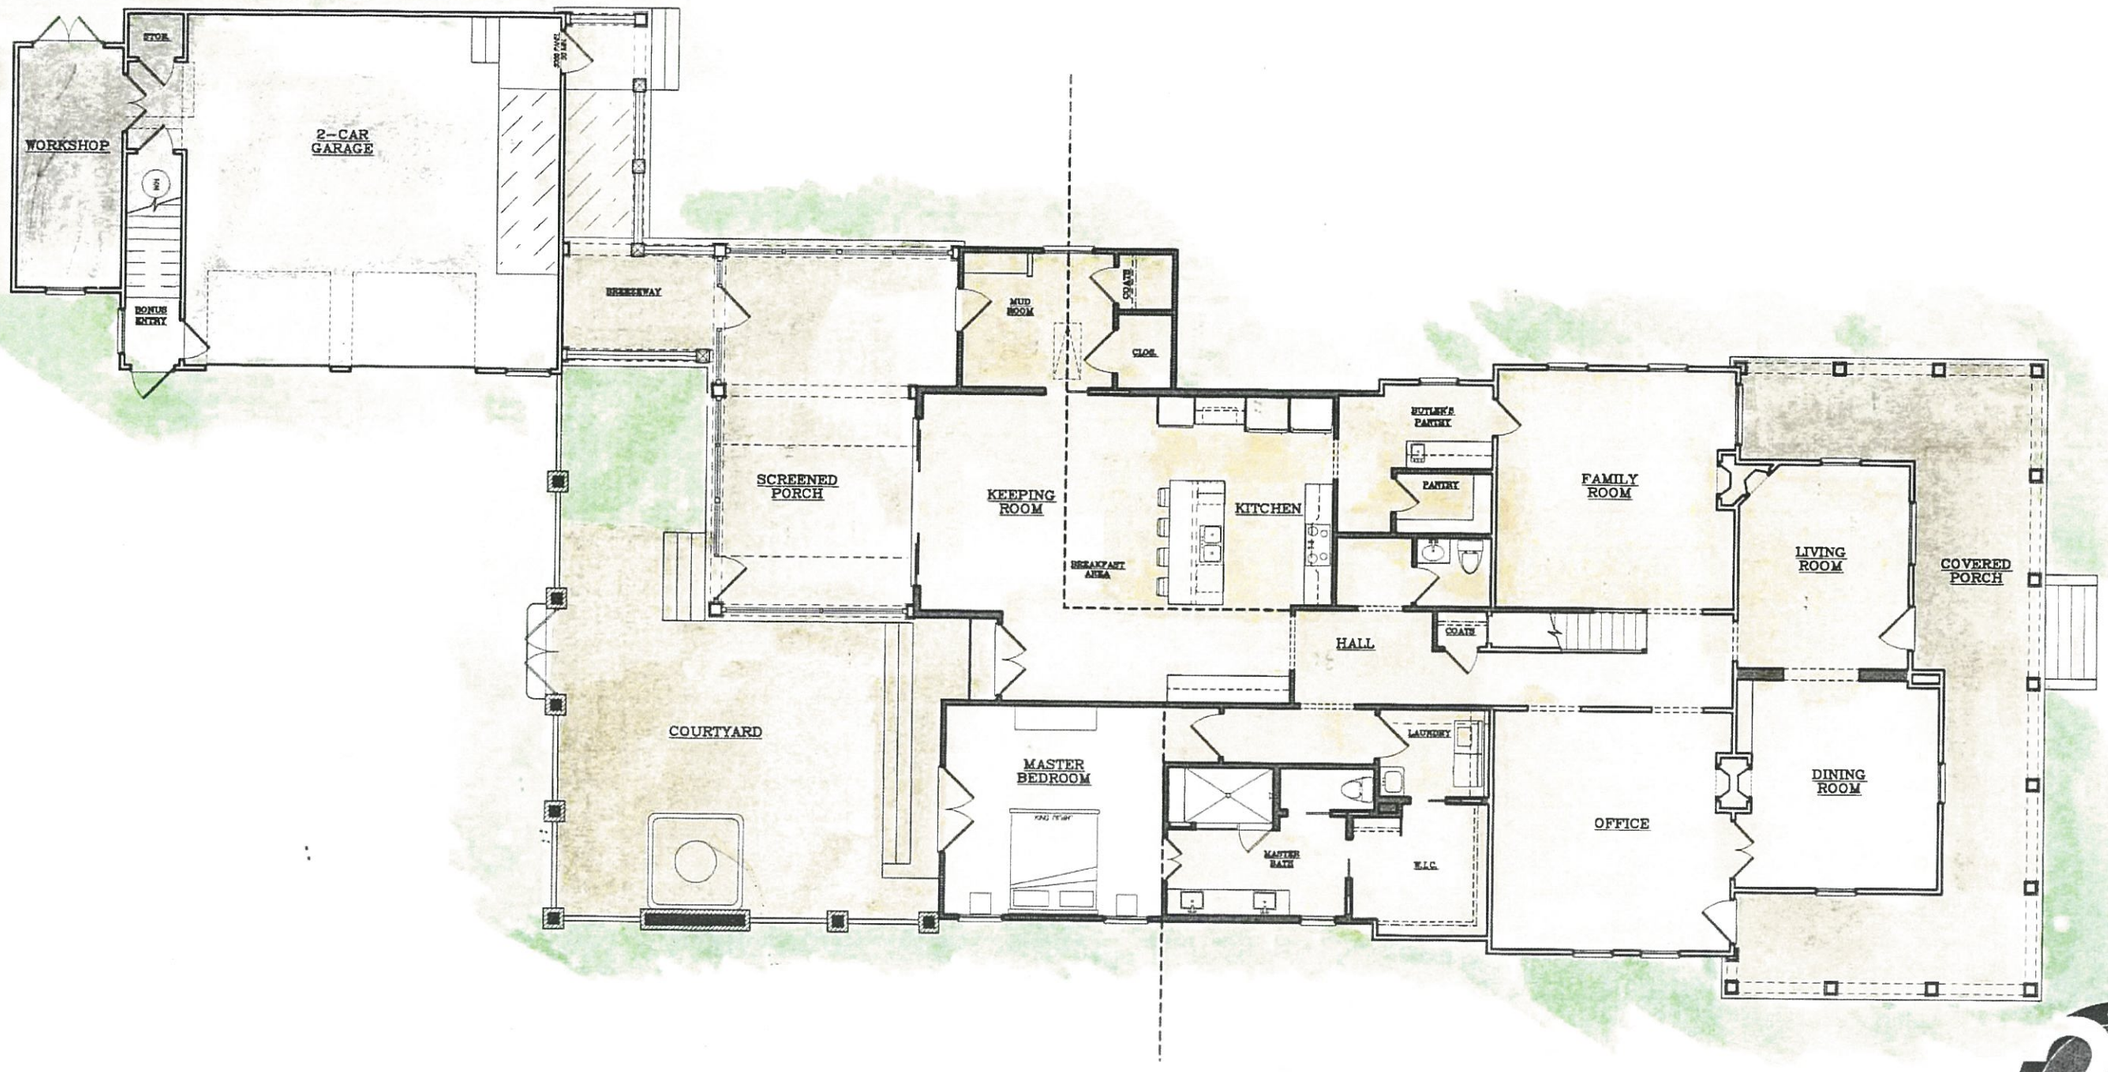

The information contained in this document is the exclusive property of Caldwell Cline Architects and Designers and cannot be used or reproduced in any manner without the expressed consent of the owner

LYLE-WOOD RESIDENCE

FLOOR PLAN

CALDWELL • CLINE
ARCHITECTS • DESIGNERS
222 CRESCENT CIRCLE MARIETTA GA 30064
PHONE 770-424-3882 678-668-8930 FAX

6-15-20