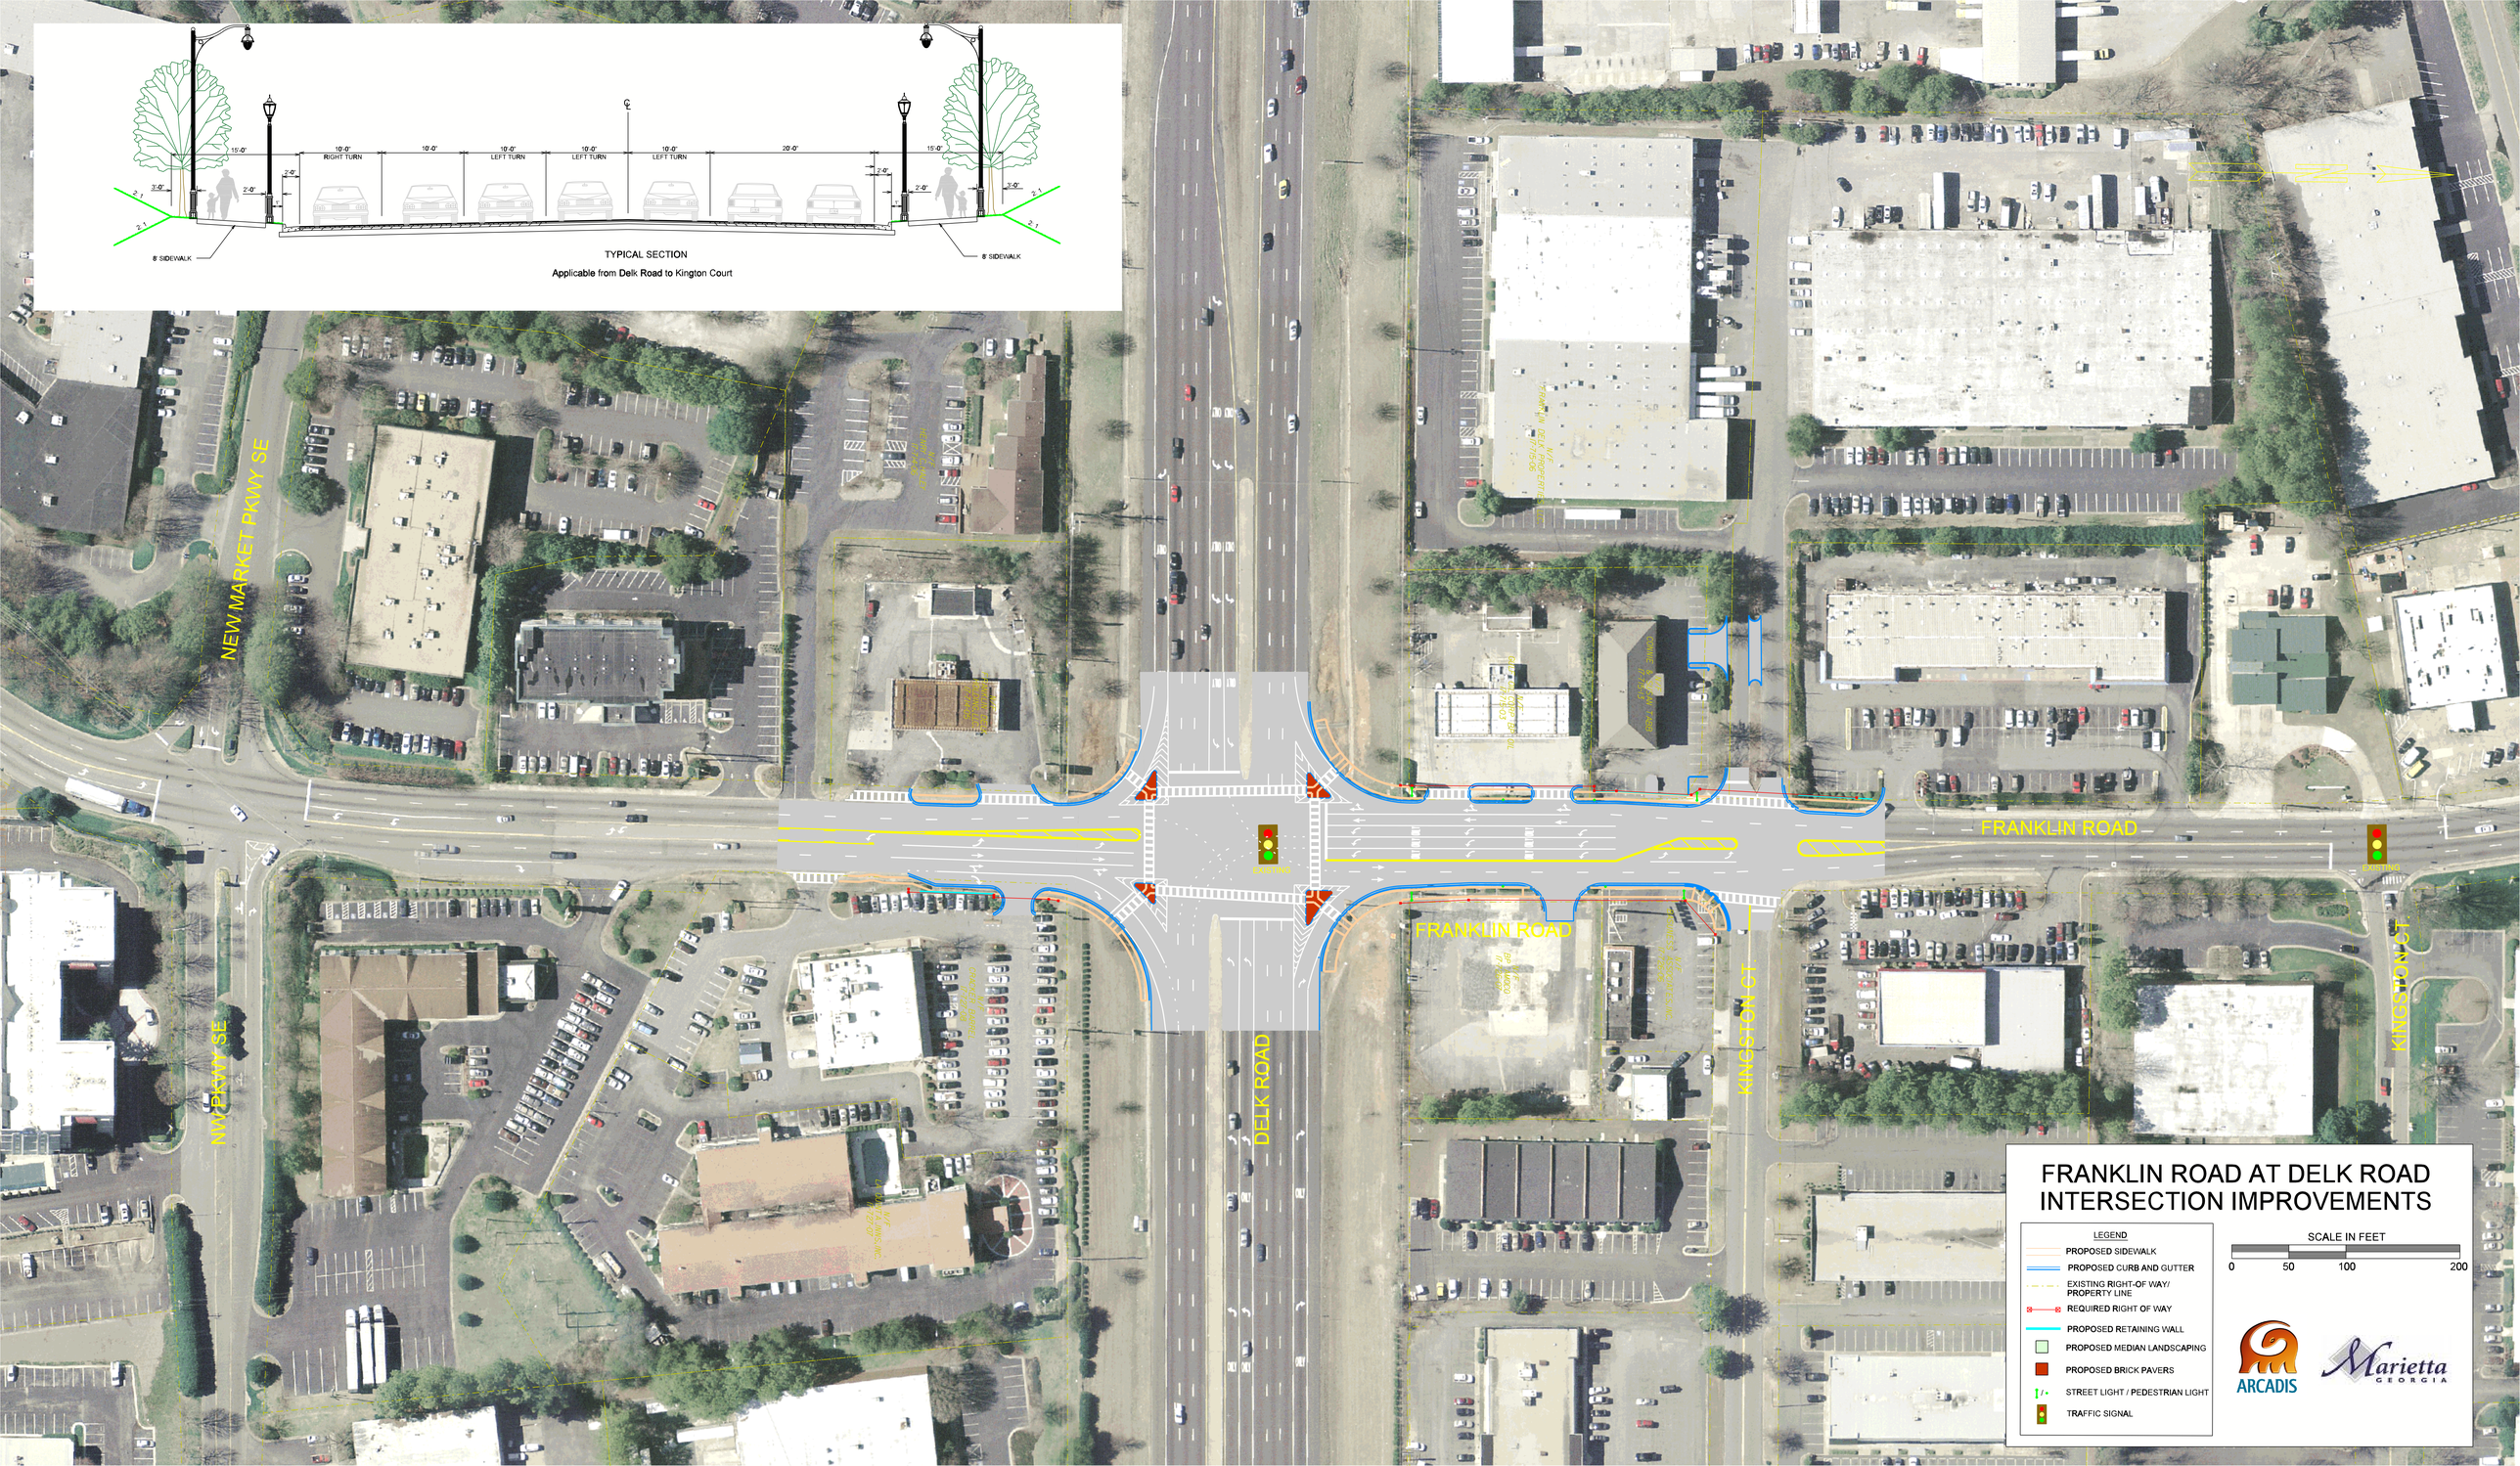
15'-0"
10'-0"
RIGHT TURN
10'-0"
LEFT TURN
10'-0"
LEFT TURN
10'-0"
LEFT TURN
10'-0"
20'-0"
15'-0"
2'-0"
3'-0"
2:1
8' SIDEWALK
TYPICAL SECTION
Applicable from Delk Road to Kington Court
NEW MARKET PKWY SE
NW PKWY SE
DELK ROAD
FRANKLIN ROAD
KINGSTON CT
FRANKLIN ROAD AT DELK ROAD
INTERSECTION IMPROVEMENTS
LEGEND
PROPOSED SIDEWALK
PROPOSED CURB AND GUTTER
EXISTING RIGHT-OF WAY/ PROPERTY LINE
REQUIRED RIGHT OF WAY
PROPOSED RETAINING WALL
PROPOSED MEDIAN LANDSCAPING
PROPOSED BRICK PAVERS
STREET LIGHT / PEDESTRIAN LIGHT
TRAFFIC SIGNAL
SCALE IN FEET
0
50
100
200
ARCADIS
Marietta
GEORGIA