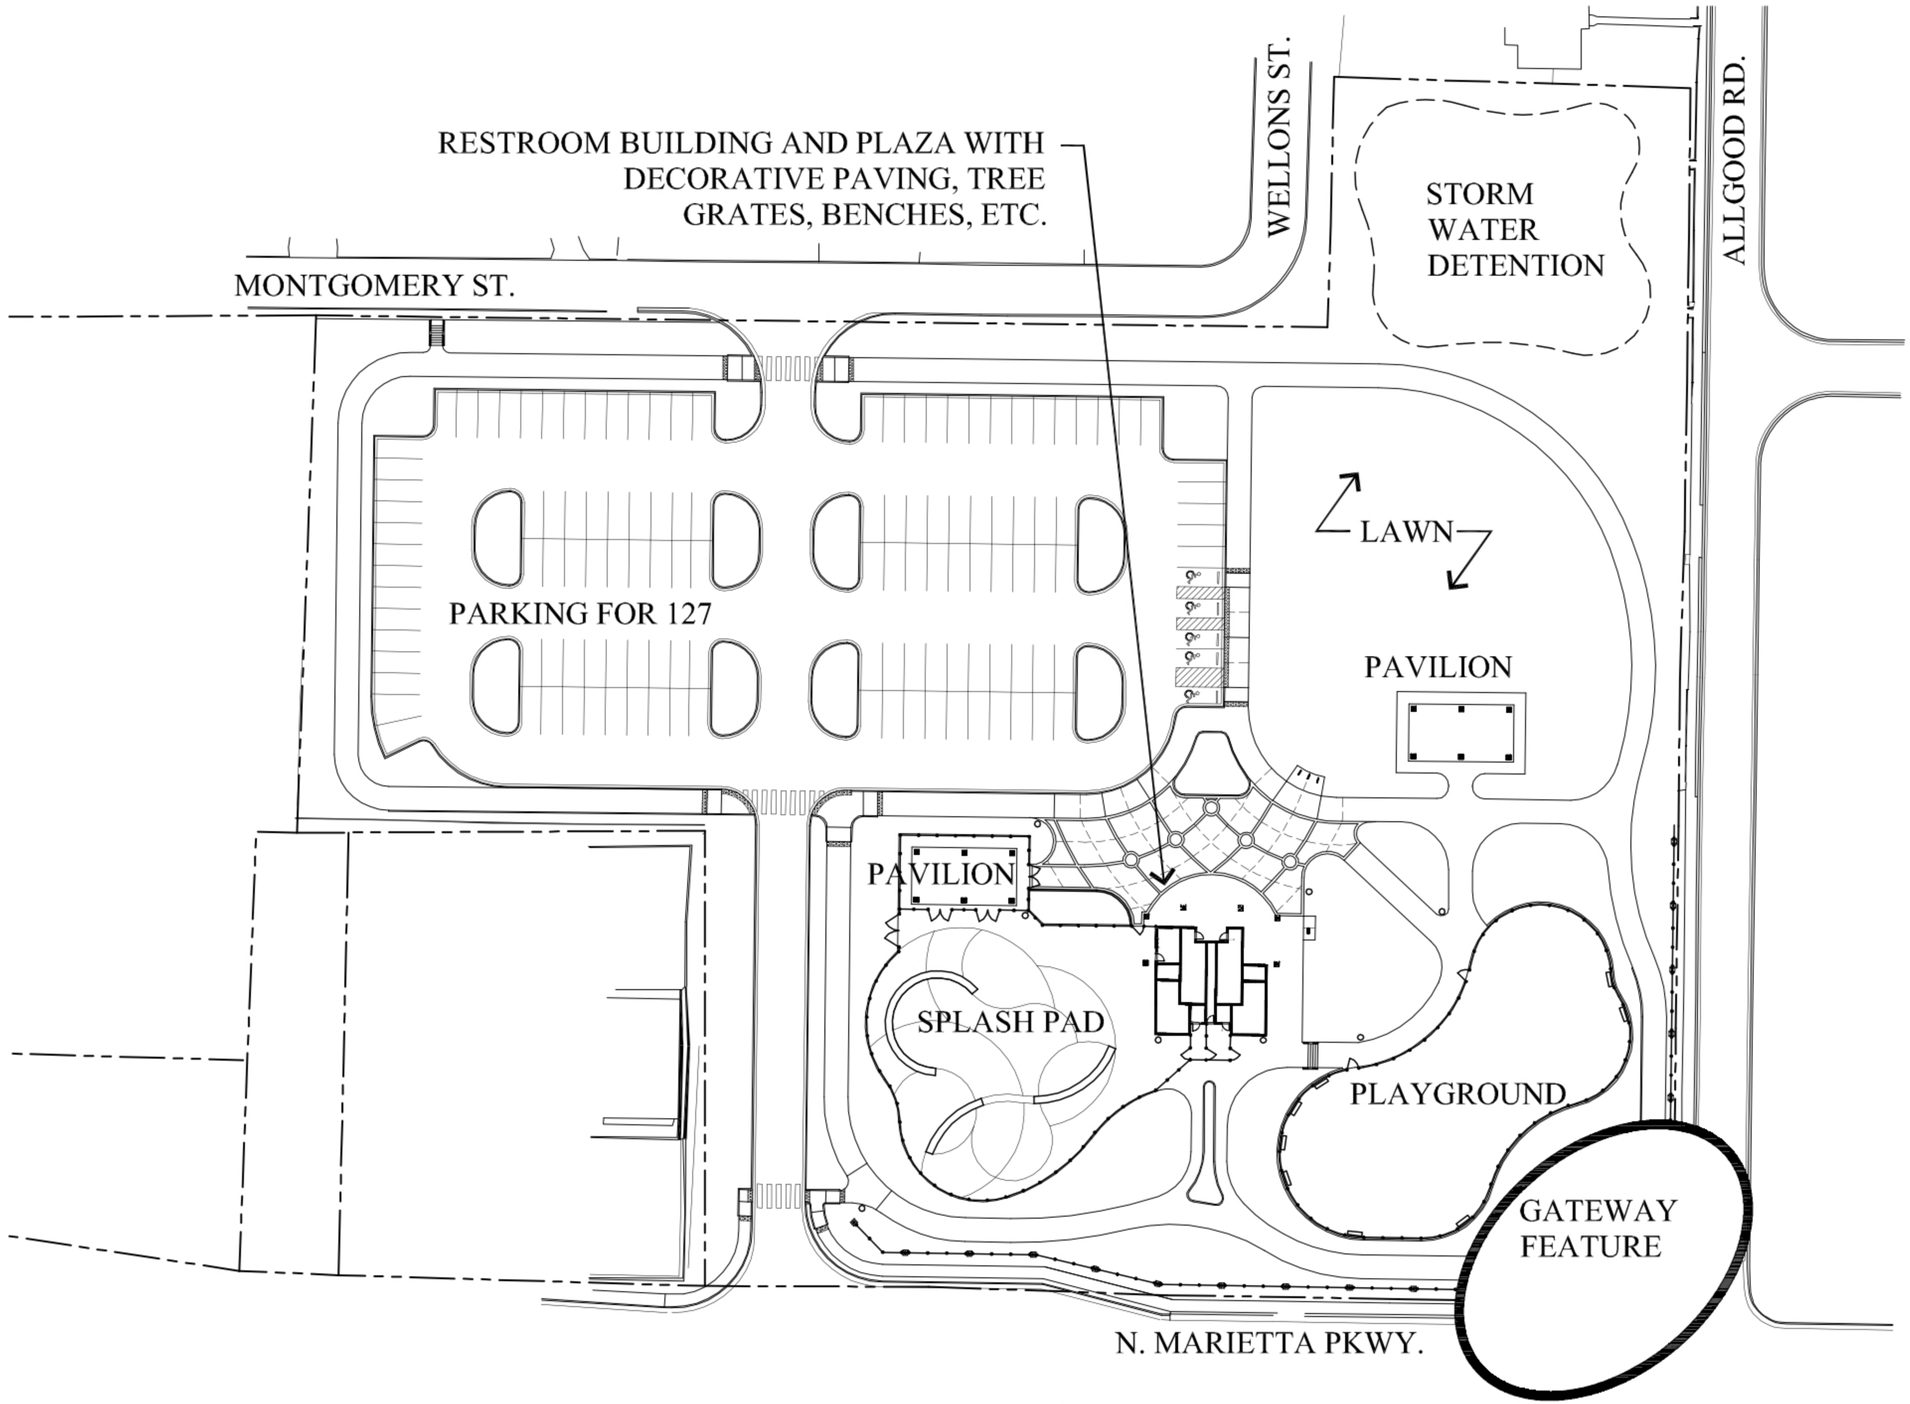

PRELIMINARY SITE PLAN

ELIZABETH PORTER PARK

MARIETTA, GEORGIA

LOSE & ASSOCIATES, INC.
LANDSCAPE ARCHITECTURE · ARCHITECTURE · ENGINEERING
220 W. CROGAN ST. SUITE 100 LAWRENCEVILLE, GA 30045 770-338-0017

0 30' 60'
SCALE: 1"=30'-0"
JUNE 2014

© 2014 Lose & Associates, Inc. 10180