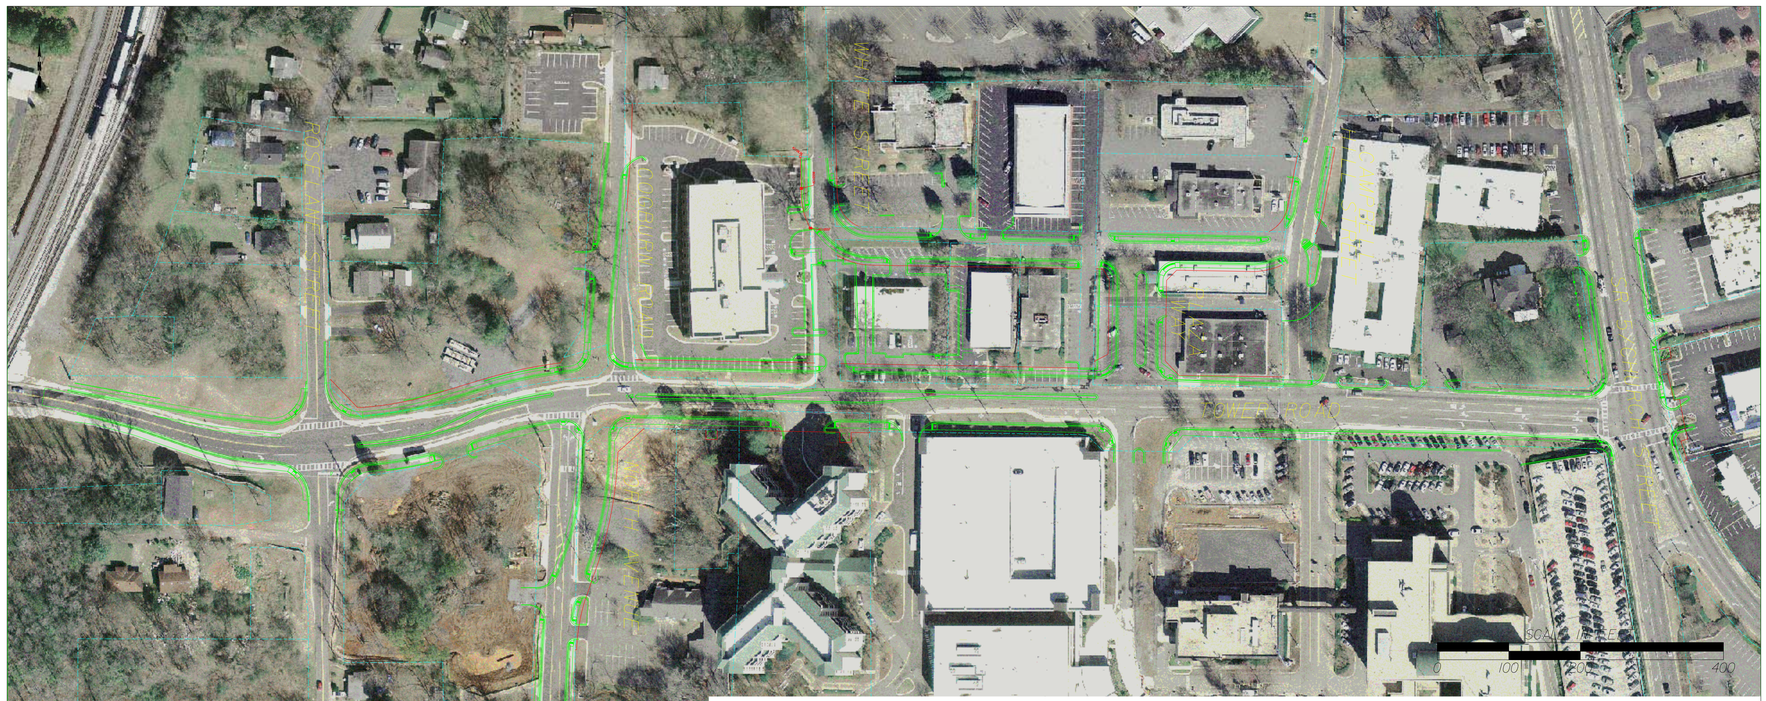

SR 5 AT TOWER ROAD
PROJ# CSSTP-0006-00(867)
PI# 0006867
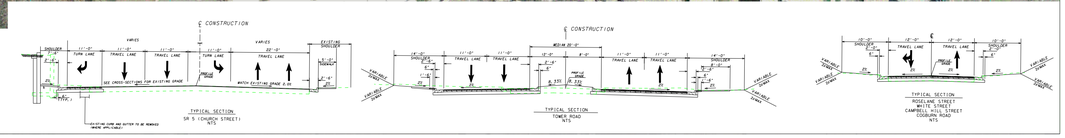
CROY ENGINEERING
Engineers Planners Surveyors
200 NORTH COBB PARKWAY, BLDG. 400, SUITE 413
MARIETTA, GA 30062
PHONE: (770) 971-5407 FAX: (770) 971-0620