6/22/2009 10:01:52 AM USER:eappleby	PRF $$PENTABLE$$	Y:\0314.41 SR5 at Tower Rd\Design\Dgn\006867CD01C.dgn	COUNTY	PROJECT NUMBER	SHEET NO.	TOTAL SHEETS

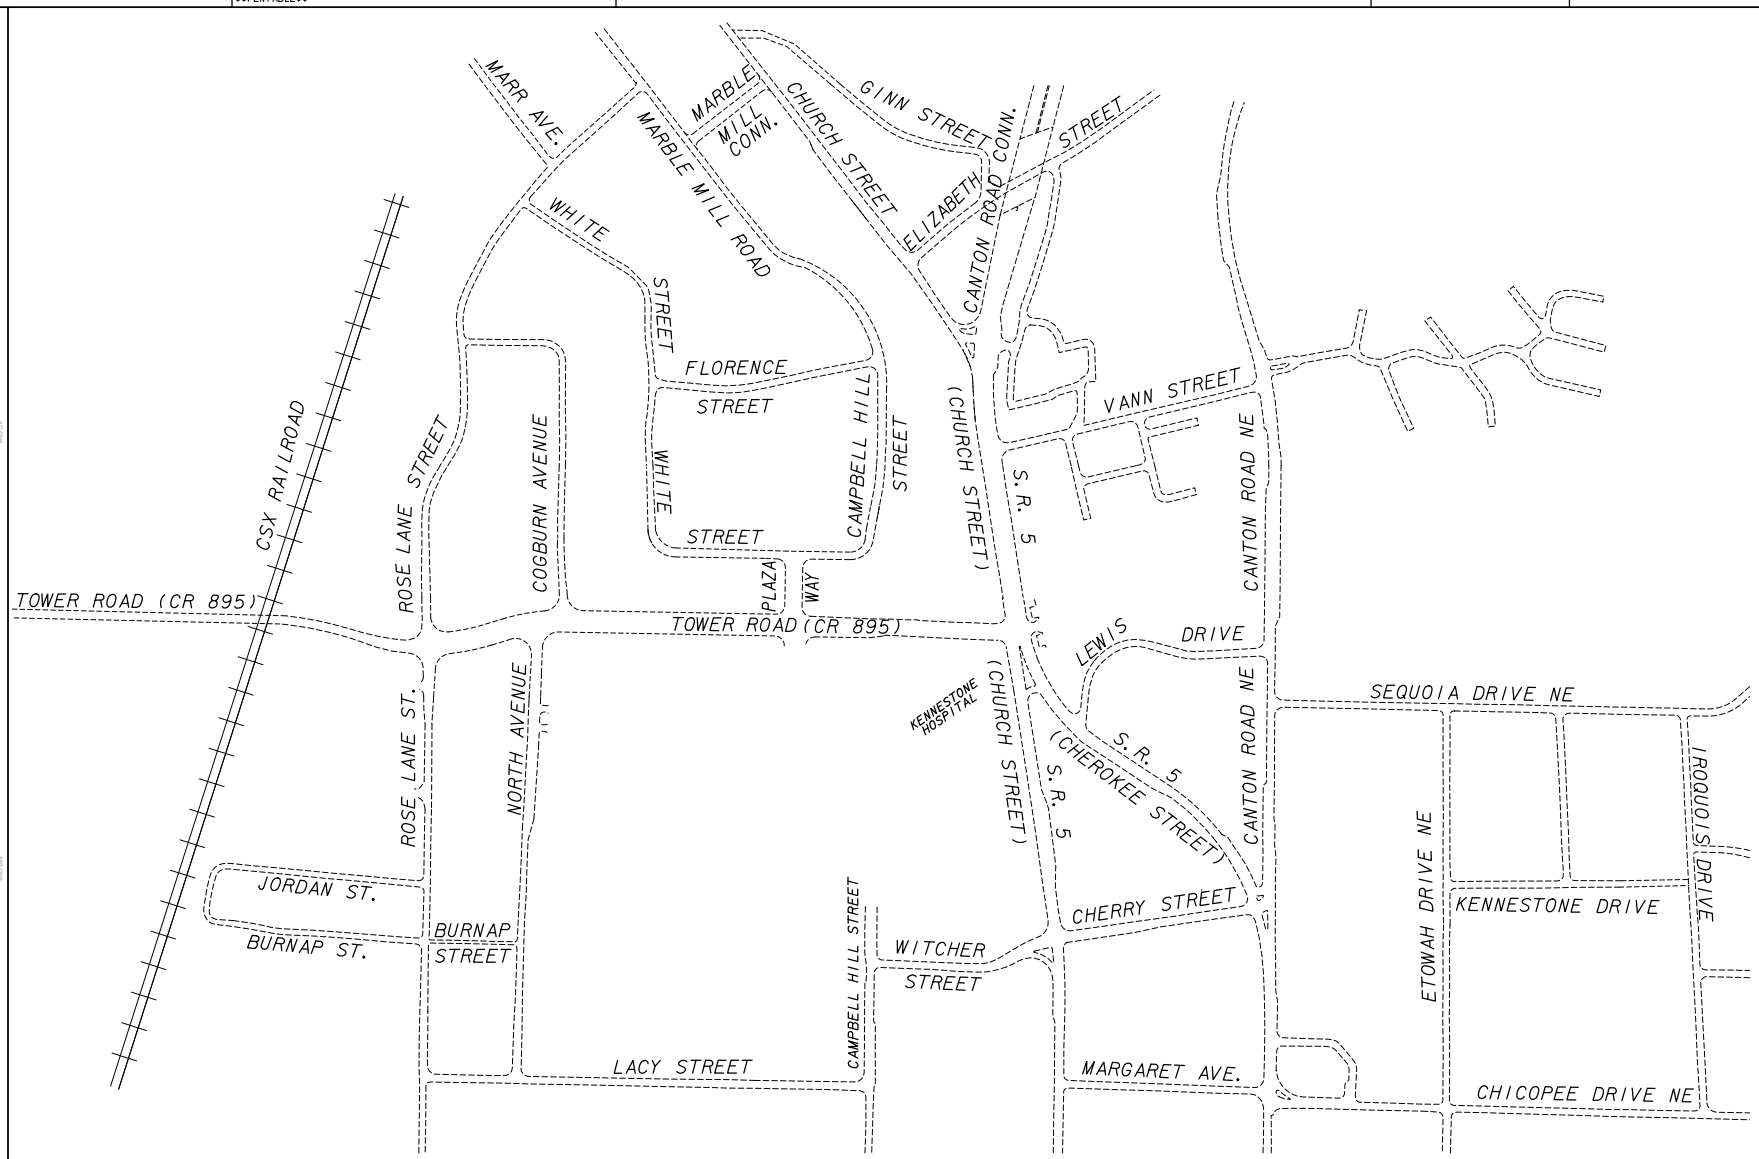

CROY ENGINEERING Engineers Planners Surveyors

200 NORTH COBB PARKWAY, BLDG. 400, SUITE 413
MARIETTA, GA 30062
PHONE: (770) 971-5407 FAX: (770) 971-0620

REVISION DATES

STATE OF GEORGIA
DEPARTMENT OF TRANSPORTATION

OFFICE: DISTRICT 7

CONSTRUCTION STAGING PLAN

SR 5 AT TOWER ROAD
STAGE IC DETOUR

DRAWING No. 19-17

GPLN