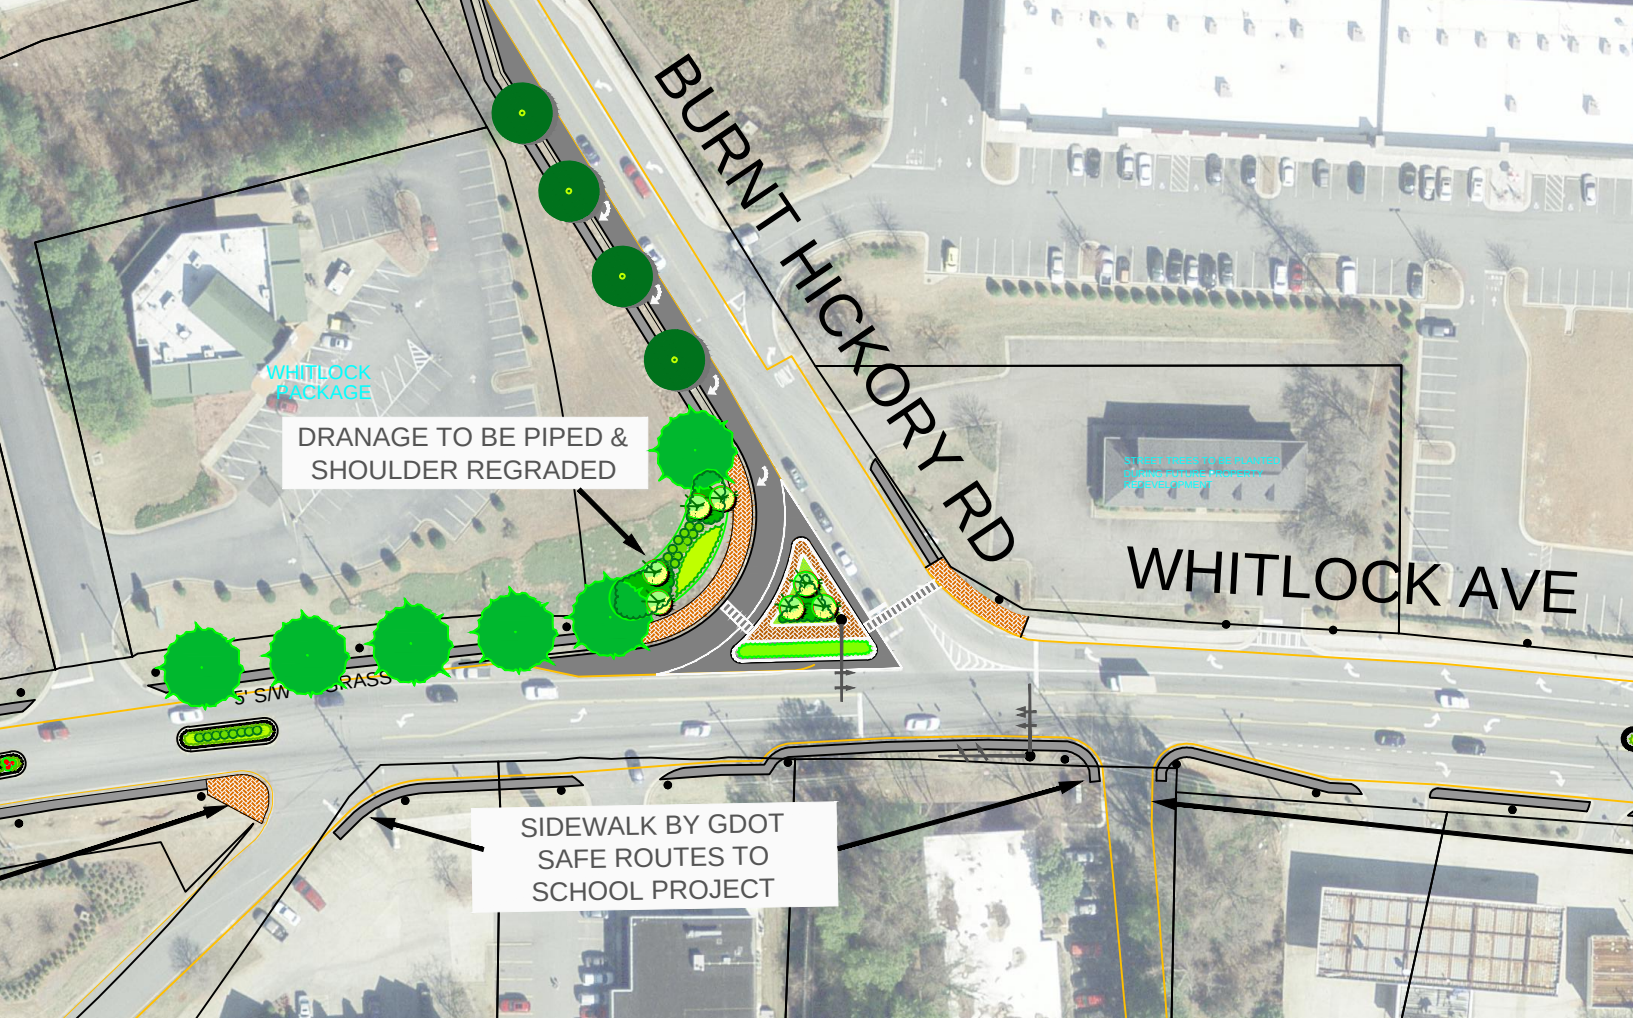
BURNT HICKORY RD
WHITLOCK AVE
WHITLOCK PACKAGE
DRANAGE TO BE PIPED & SHOULDER REGRADED
SIDEWALK BY GDOT SAFE ROUTES TO SCHOOL PROJECT