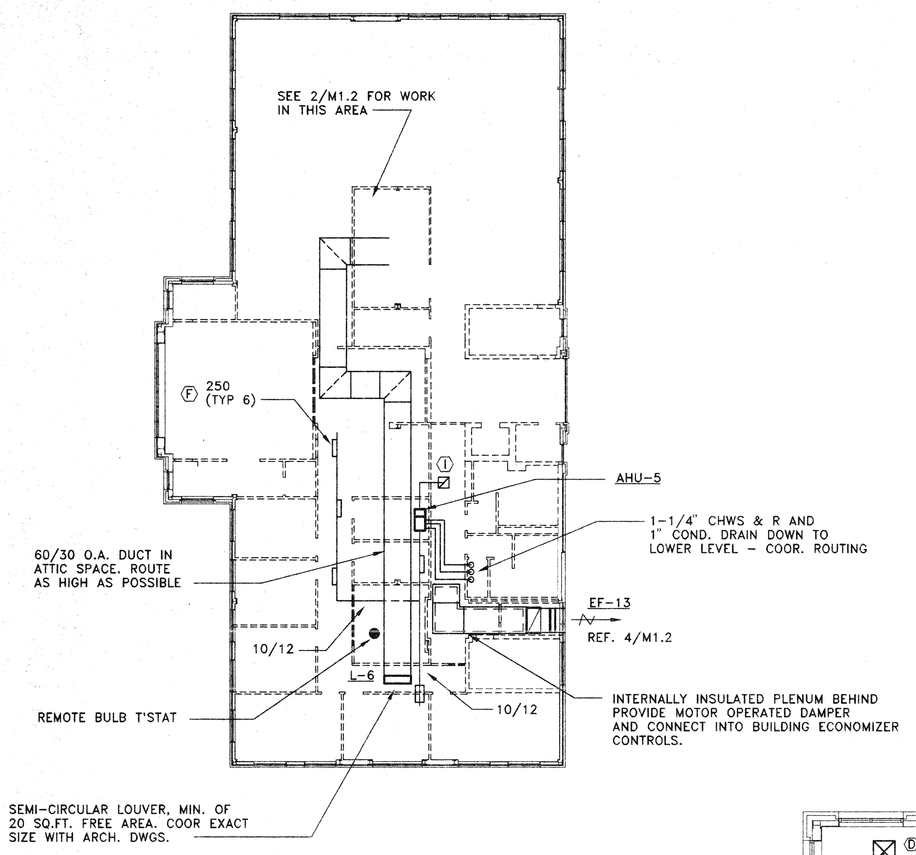

3 / M1.2 ATTIC PLAN – HVAC
SCALE: 1/8" = 1'-0"

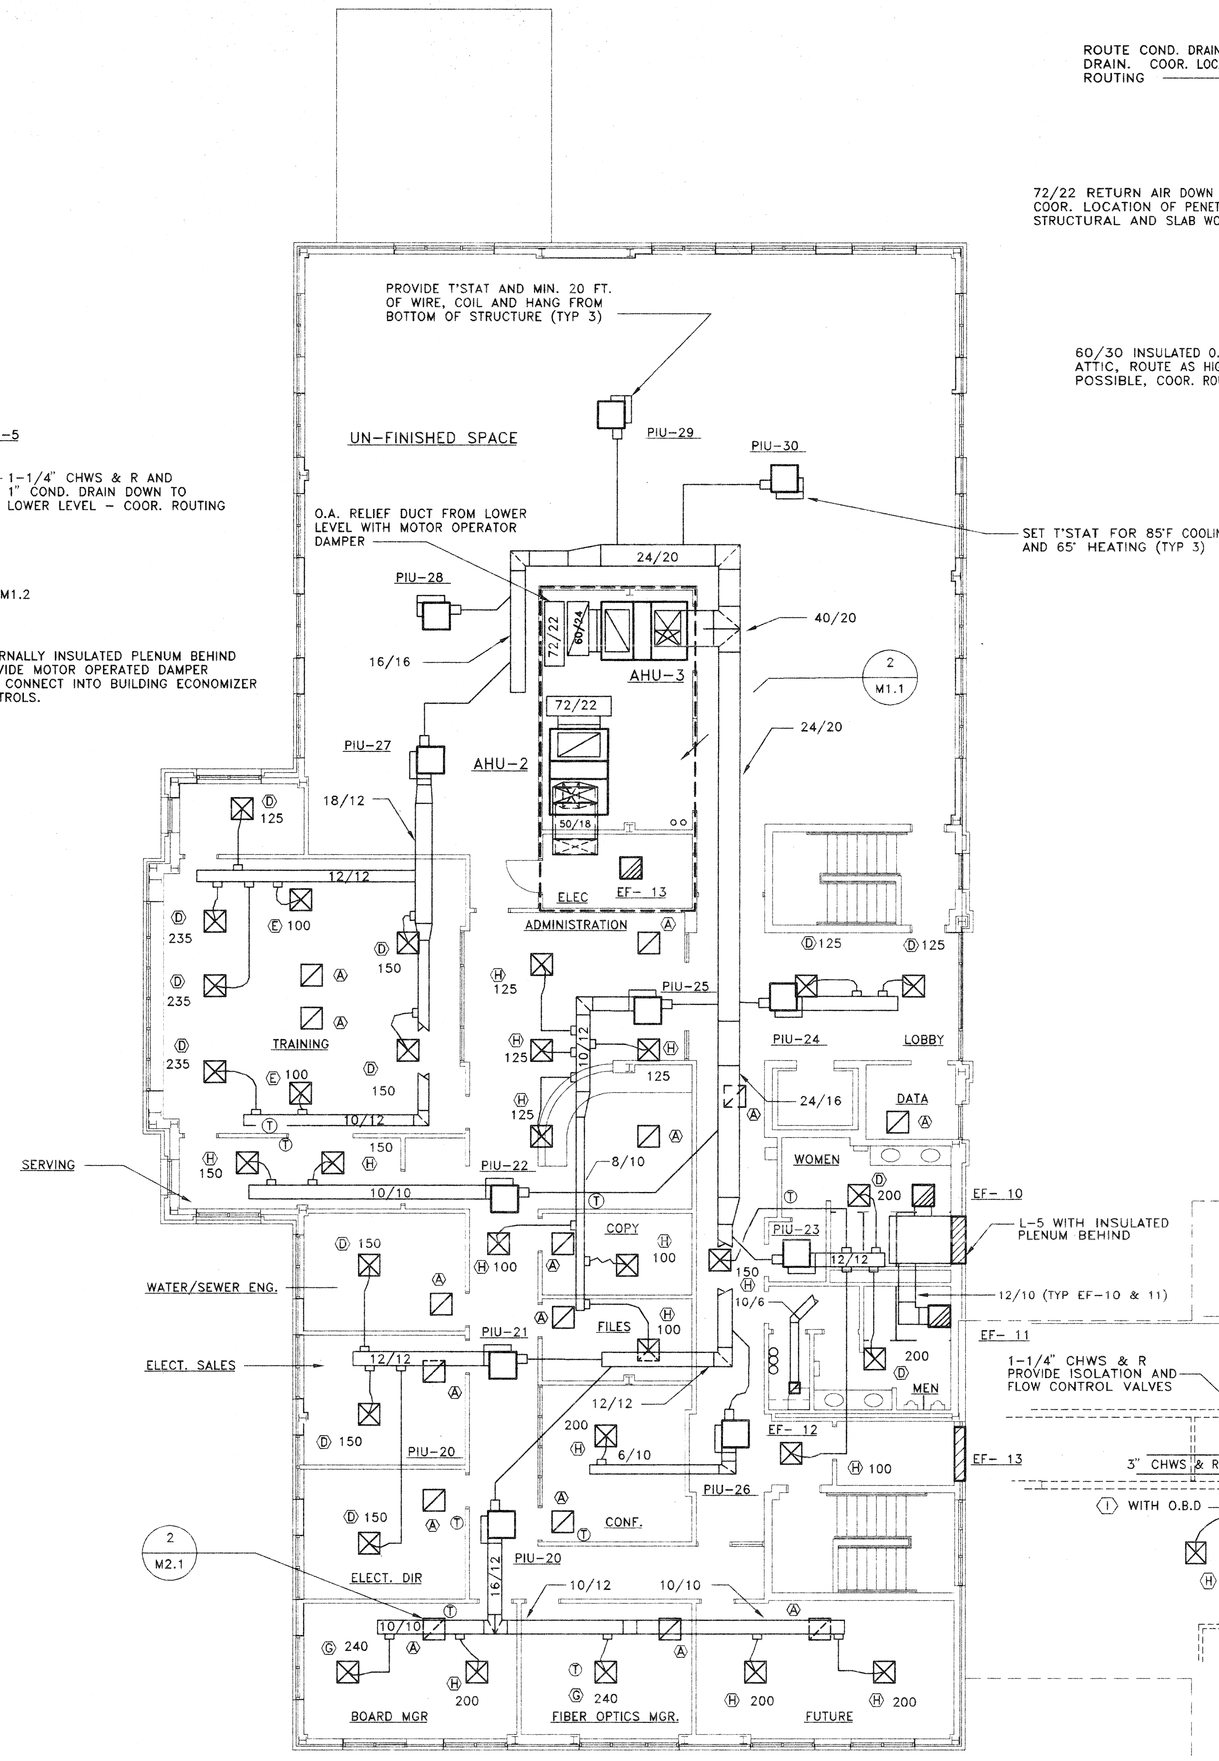

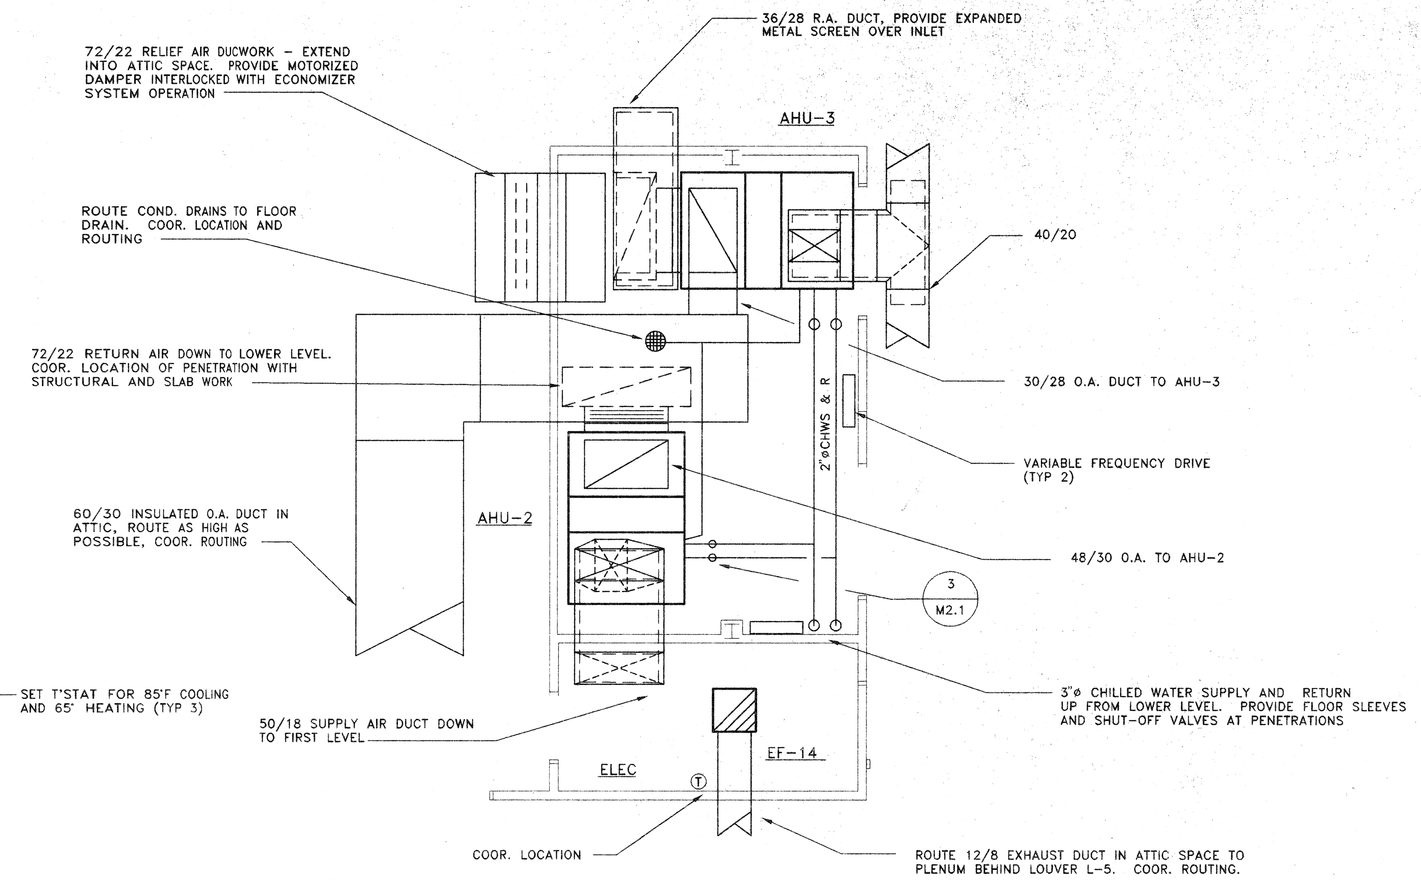

2 / M1.2 PART PLAN – MECH. ROOM 205
SCALE: 1/8" = 1'-0"

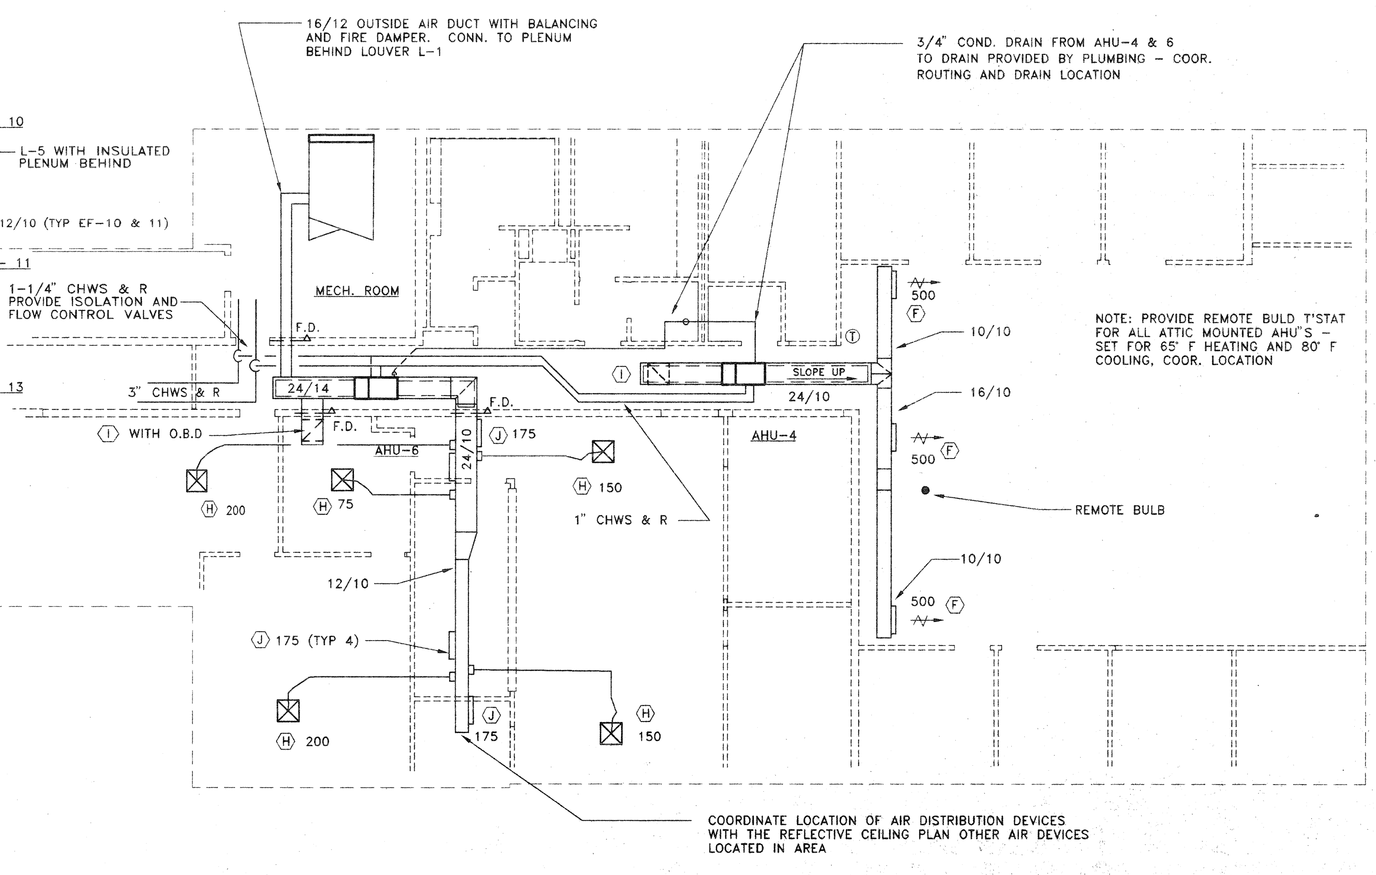

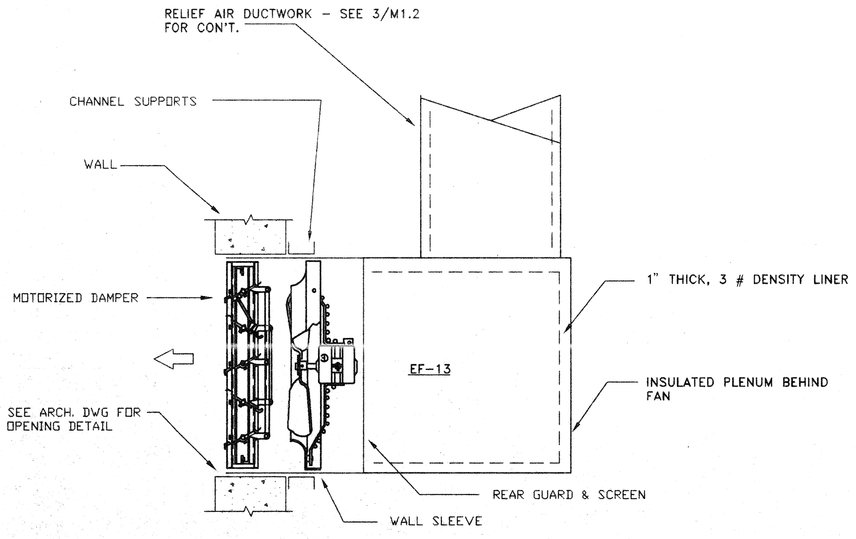

4 / M1.2 WALL EXHAUST FAN DETAIL
SCALE: NONE

1 / M1.2 SECOND FLOOR PLAN – HVAC
SCALE: 1/8" = 1'-0"

STATE OF GEORGIA REGISTERED No. 13008 PROFESSIONAL ENGINEER JAMES E. MATHESON

M Matheson – Ball & Assoc, Inc.
B Engineering Consultants
A 11285 Elkins Road
Suite F-3
Roswell, Ga. 30076
(770)751-0774

MARIETTA BOARD OF LIGHTS & WATER
OFFICE BUILDING
MARIETTA, GEORGIA

Wright & Mitchell Architects PC
1174 Grimes Bridge Rd. Roswell Ga. 30075
Suite 300
770/998-8059

Revisions

Drawn	W.CRAWFORD
Checked	
Date	04/15/96
Project	95036
Sheet Number	M1.2
Of	2 Sheets

Date Printed
Released for Construction

43