COUNTY	PROJECT NUMBER	SHEET NO.	TOTAL SHEETS
COBB	200-2934-535-7952-S2 & S3		

LEGEND

- EXISTING R/W, PROPERTY LINES
- PROPOSED R/W
- PROPOSED CURB AND GUTTER
- PROPOSED MEDIAN
- PROPOSED BACK OF SIDEWALK

NOTES:

PROPOSED LANE WIDTH=11 FT
TYPICAL FULL WIDTH MEDIAN=18 FT
MEDIAN WIDTH AT TURN LANE=7 FT

0 50 100 200
GRAPHIC SCALE

CROY ENGINEERING
Engineers Planners Surveyors
200 NORTH COBB PARKWAY, BLDG. 400, SUITE 413
MARIETTA, GA 30062
PHONE: (770) 971-5407 FAX: (770) 971-0620

THIS PLAN AND DRAWING MAY NOT BE REPRODUCED, CHANGED OR COPIED IN ANY FORM OR MANNER WHATSOEVER, NOR ARE THEY TO BE ASSIGNED TO ANY THIRD PARTY, WITHOUT WRITTEN PERMISSION AND CONSENT OF CROY ENGINEERING, LLC, AND ANY USE OF THE RECORDS OR ANY PART WITHOUT WRITTEN PERMISSION AND CONSENT.

REVISION DATES

FAIRGROUND STREET IMPROVEMENTS

CONCEPT PLAN
S. MARIETTA PKWY. TO ROSWELL ST.

DRAWING NO.
1

COUNTY	PROJECT NUMBER	SHEET NO.	TOTAL SHEETS
COBB	200-2034-535-7952-S2 & S3		

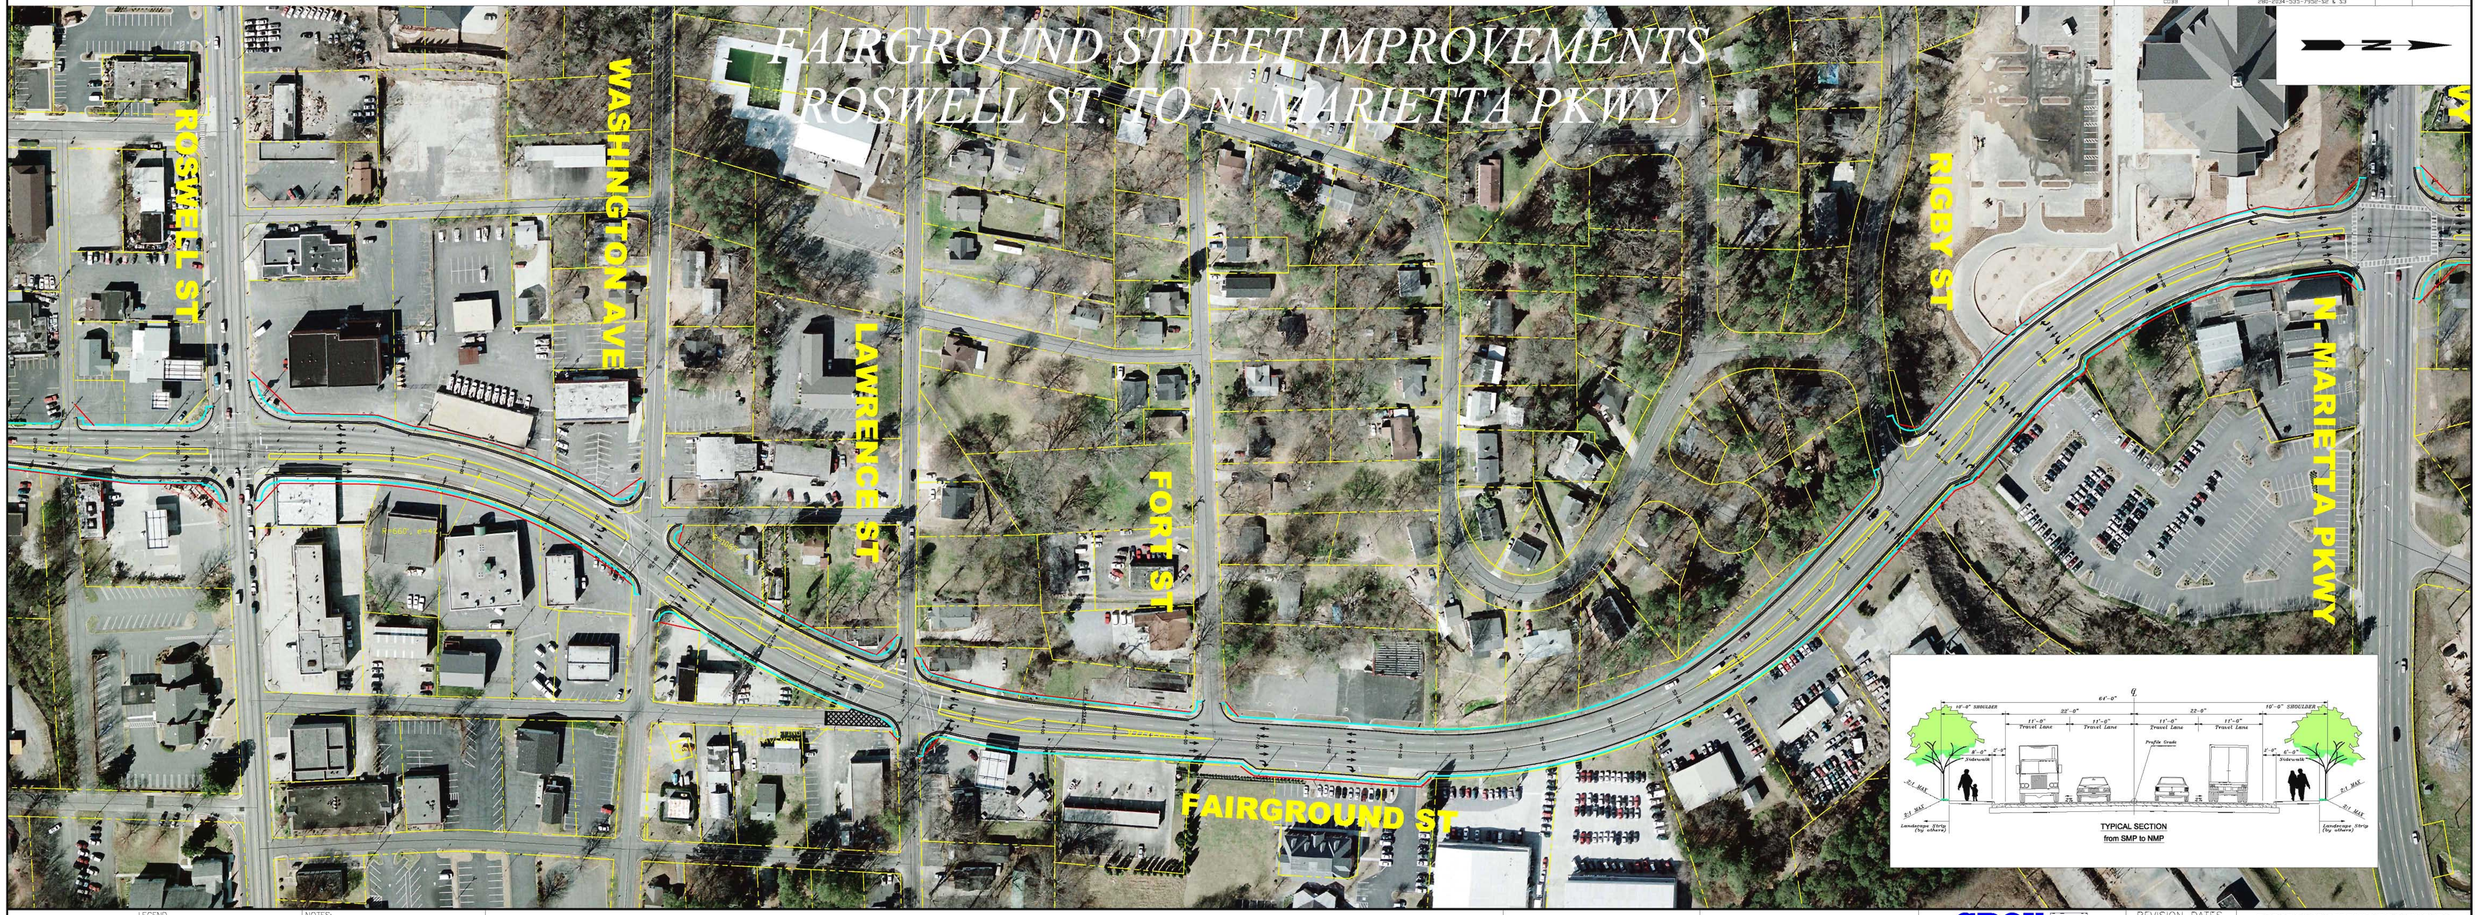

LEGEND

- EXISTING R/W, PROPERTY LINES
- PROPOSED R/W
- PROPOSED CURB AND GUTTER
- PROPOSED MEDIAN
- PROPOSED BACK OF SIDEWALK

NOTES:

PROPOSED LANE WIDTH=11 FT
TYPICAL FULL WIDTH MEDIAN=18 FT
MEDIAN WIDTH AT TURN LANE=7 FT

0 50 100 200
GRAPHIC SCALE

CROY ENGINEERING
Engineers Planners Surveyors
200 NORTH COBB PARKWAY, BLDG. 400, SUITE 413
MARIETTA, GA 30062
PHONE: (770) 971-5407 FAX: (770) 971-0620

THIS PLAN AND DRAWING ARE THE PROPERTY OF CROY ENGINEERING AND CONTAINS THE PROPRIETARY INFORMATION OF CROY ENGINEERING. THIS PLAN AND DRAWING MAY NOT BE REPRODUCED, COPIED OR USED IN ANY OTHER WAY WITHOUT WRITTEN PERMISSION FROM CROY ENGINEERING. THIS PLAN AND DRAWING MAY NOT BE USED FOR ANY OTHER PROJECT WITHOUT WRITTEN PERMISSION FROM CROY ENGINEERING.

REVISION DATES

FAIRGROUND STREET IMPROVEMENTS

CONCEPT PLAN
ROSWELL ST. TO N. MARIETTA PKWY.

DRAWING NO.
2

COUNTY	PROJECT NUMBER	SHEET NO.	TOTAL SHEETS
COBB	200-2034-535-7950-S2 & S3		

LEGEND

- EXISTING R/W, PROPERTY LINES
- PROPOSED R/W
- PROPOSED CURB AND GUTTER
- PROPOSED MEDIAN
- PROPOSED BACK OF SIDEWALK

NOTES:

PROPOSED LANE WIDTH=11 FT
TYPICAL FULL WIDTH MEDIAN=18 FT
MEDIAN WIDTH AT TURN LANE=7 FT

0 50 100 200
GRAPHIC SCALE

CROY ENGINEERING Engineers Planners Surveyors
200 NORTH COBB PARKWAY, BLDG. 400, SUITE 413
MARIETTA, GA 30062
PHONE: (770) 971-5407 FAX: (770) 971-0620

THIS PLAN AND DRAWING WAS PREPARED IN ACCORDANCE WITH THE MINIMUM STANDARDS AND REQUIREMENTS FOR PRACTICE AS SET FORTH BY THE BOARD OF PROFESSIONAL ENGINEERS IN AND UNDER THE RULES AND REGULATIONS OF THE STATE OF GEORGIA AND IS NOT VALID UNLESS IT BEARS THE ORIGINAL WET SEAL OF THE LICENSED PROFESSIONAL ENGINEER.

REVISION DATES

FAIRGROUND STREET IMPROVEMENTS

CONCEPT PLAN
N. MARIETTA PKWY. TO ALLGOOD RD.

DRAWING NO.
3