STATE	PROJECT NUMBER	SHEET NO.	TOTAL SHEETS
GA.	STP00-000E-00(160)	1	60

CITY OF MARIETTA
PLANNING & ZONING DEPARTMENT

CONSTRUCTION PLANS
MULTI-USE TRAIL FROM KENNESAW MOUNTAIN TO CHATTAHOOCHEE TRAIL
COBB COUNTY

PROJECT NO. STP00-000E-00(160)
P.I. NO. 771232
U.S. ROUTES N/A
STATE ROUTES 120

LENGTH OF PROJECT	MILES
NET LENGTH OF PROJECT	0.949
NET LENGTH OF EXCEPTIONS	0.845
GROSS LENGTH OF PROJECT	1.794

APPROXIMATE PROJECT MIDPOINT
X: 2183306, Y:1434080 (STA. 45+00)

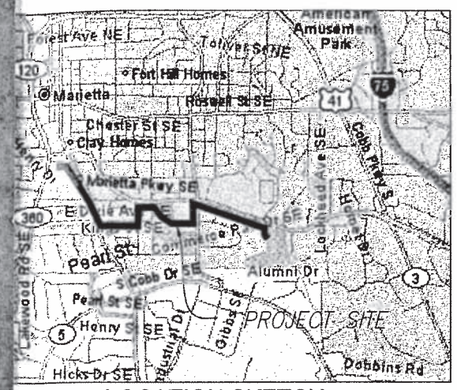

LOCATION SKETCH

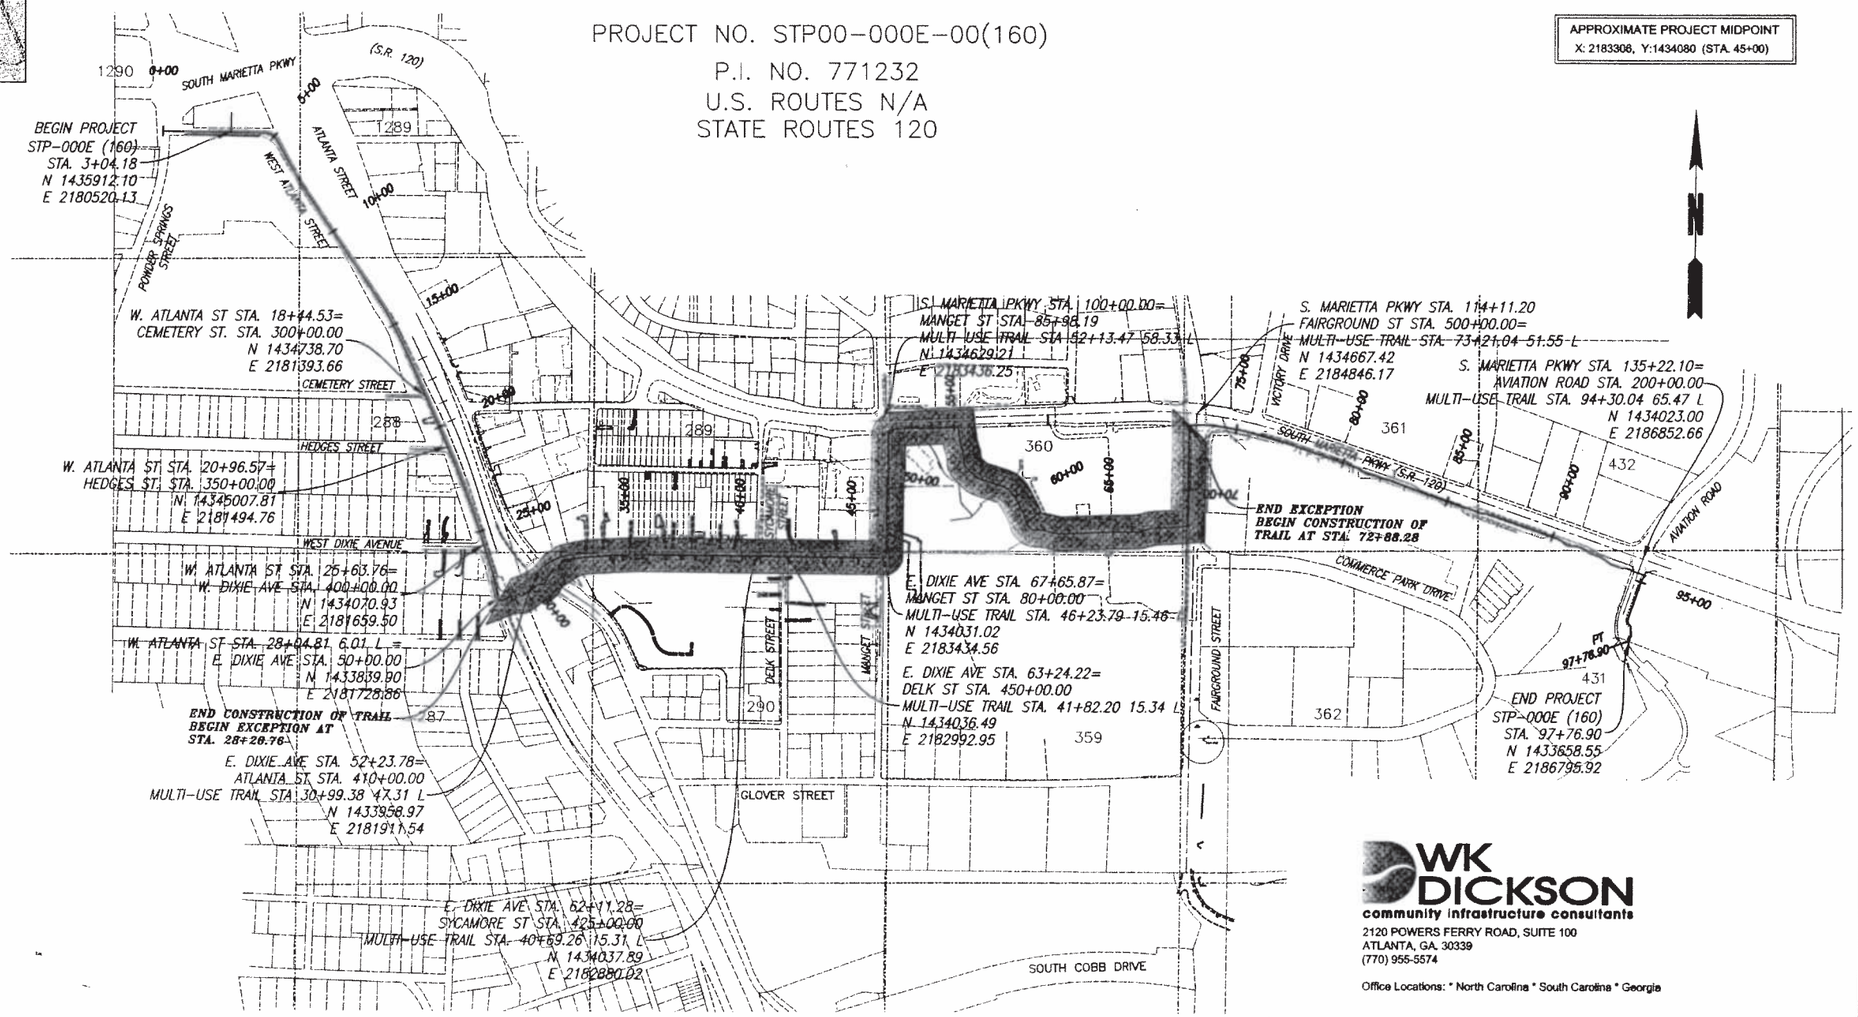

ALL REFERENCES IN THESE DOCUMENTS, WHICH INCLUDES ALL PAPERS, WRITINGS, DOCUMENTS, DRAWINGS, OR PHOTOGRAPHS USED, OR TO BE USED IN CONNECTION WITH THIS DOCUMENT, TO "STATE HIGHWAY DEPARTMENT OF GEORGIA", "STATE HIGHWAY DEARTMENT", "GEORGIA STATE HIGHWAY DEPARTMENT", "HIGHWAY DEPARTMENT", OR "DEPARTMENT" WHEN THE CONTEXT THEREOF MEANS THE STATE HIGHWAY DEPARTMENT OF GEORGIA MEAN, AND SHALL BE DEEMED TO MEAN THE DEPARTMENT OF TRANSPORTATION.

NOTE: ALL WORK TO BE DONE IN ACCORDANCE WITH THE STANDARD SPECIFICATIONS OF THE DEPARTMENT OF TRANSPORTATION OF GEORGIA 2001 EDITION AS APPROVED BY THE FEDERAL HIGHWAY ADMINISTRATION

THIS PROJECT HAS BEEN DESIGNED TO COMPLY WITH THE TITLE II PROVISIONS OF AMERICANS WITH DISABLITY ACT (ADA).

PROJECT DESIGNATION: EXEMPT
FUNCTIONAL CLASSIFICATION:
WEST ATLANTA STREET- URBAN COLLECTOR
SOUTH MARIETTA PARKWAY- URBAN PRINCIPAL ARTERIAL

NOTE: THIS PROJECT IS LOCATED IN THE WEST ZONE OF THE GEORGIA STATE PLANE COORDINATE SYSTEM NAD 1927, NAVD 1988

THIS PROJECT IS LOCATED 100% IN COBB COUNTY, 75% IN CONGRESSIONAL DISTRICT 11 AND 25% IN CONGRESSIONAL DISTRICT 13

TOTAL DISTURBED AREA: 0.69 AC
A NOTICE OF INTENT IS NEEDED FOR THIS PROJECT.

GEORGIA 811 Utilities Protection Center, Inc.
Know what's below. Call before you dig.

THE DATA, TOGETHER WITH ALL OTHER INFORMATION SHOWN ON THESE PLANS OR IN ANYWAY INDICATED THEREBY, WHETHER BY DRAWINGS OR NOTES, OR IN ANY OTHER MANNER, ARE BASED UPON FIELD INVESTIGATIONS AND ARE BELIEVED TO BE INDICATIVE OF ACTUAL CONDITIONS. HOWEVER, THE SAME ARE SHOWN AS INFORMATION ONLY, ARE NOT GUARANTEED, AND DO NOT BIND THE DEPARTMENT OF TRANSPORTATION IN ANY WAY. THE ATTENTION OF BIDDER IS SPECIFICALLY DIRECTED TO SUBSECTIONS 102.04, 102.05, AND 104.03 OF THE SPECIFICATIONS.

NOT IN CONTRACT

DISTURBED AREA: 0.69 ACRES
N.O.I. REQUIRED

SCALE IN FEET
0 300 600 1200

GEORGIA REGISTERED PROFESSIONAL ENGINEER DAVID R. BRASWELL
3/5/12

WK DICKSON
community infrastructure consultants
2120 POWERS FERRY ROAD, SUITE 100
ATLANTA, GA. 30339
(770) 955-5574
Office Locations: * North Carolina * South Carolina * Georgia

DATE OF LOCATION AND DESIGN APPROVAL: AUGUST 14, 2002	
PLANS COMPLETED 11-04-2011	
REVISIONS	

STATE	PROJECT NUMBER	SHEET NO.	TOTAL SHEETS
GA.	STP00-000E-00(160)	25	60

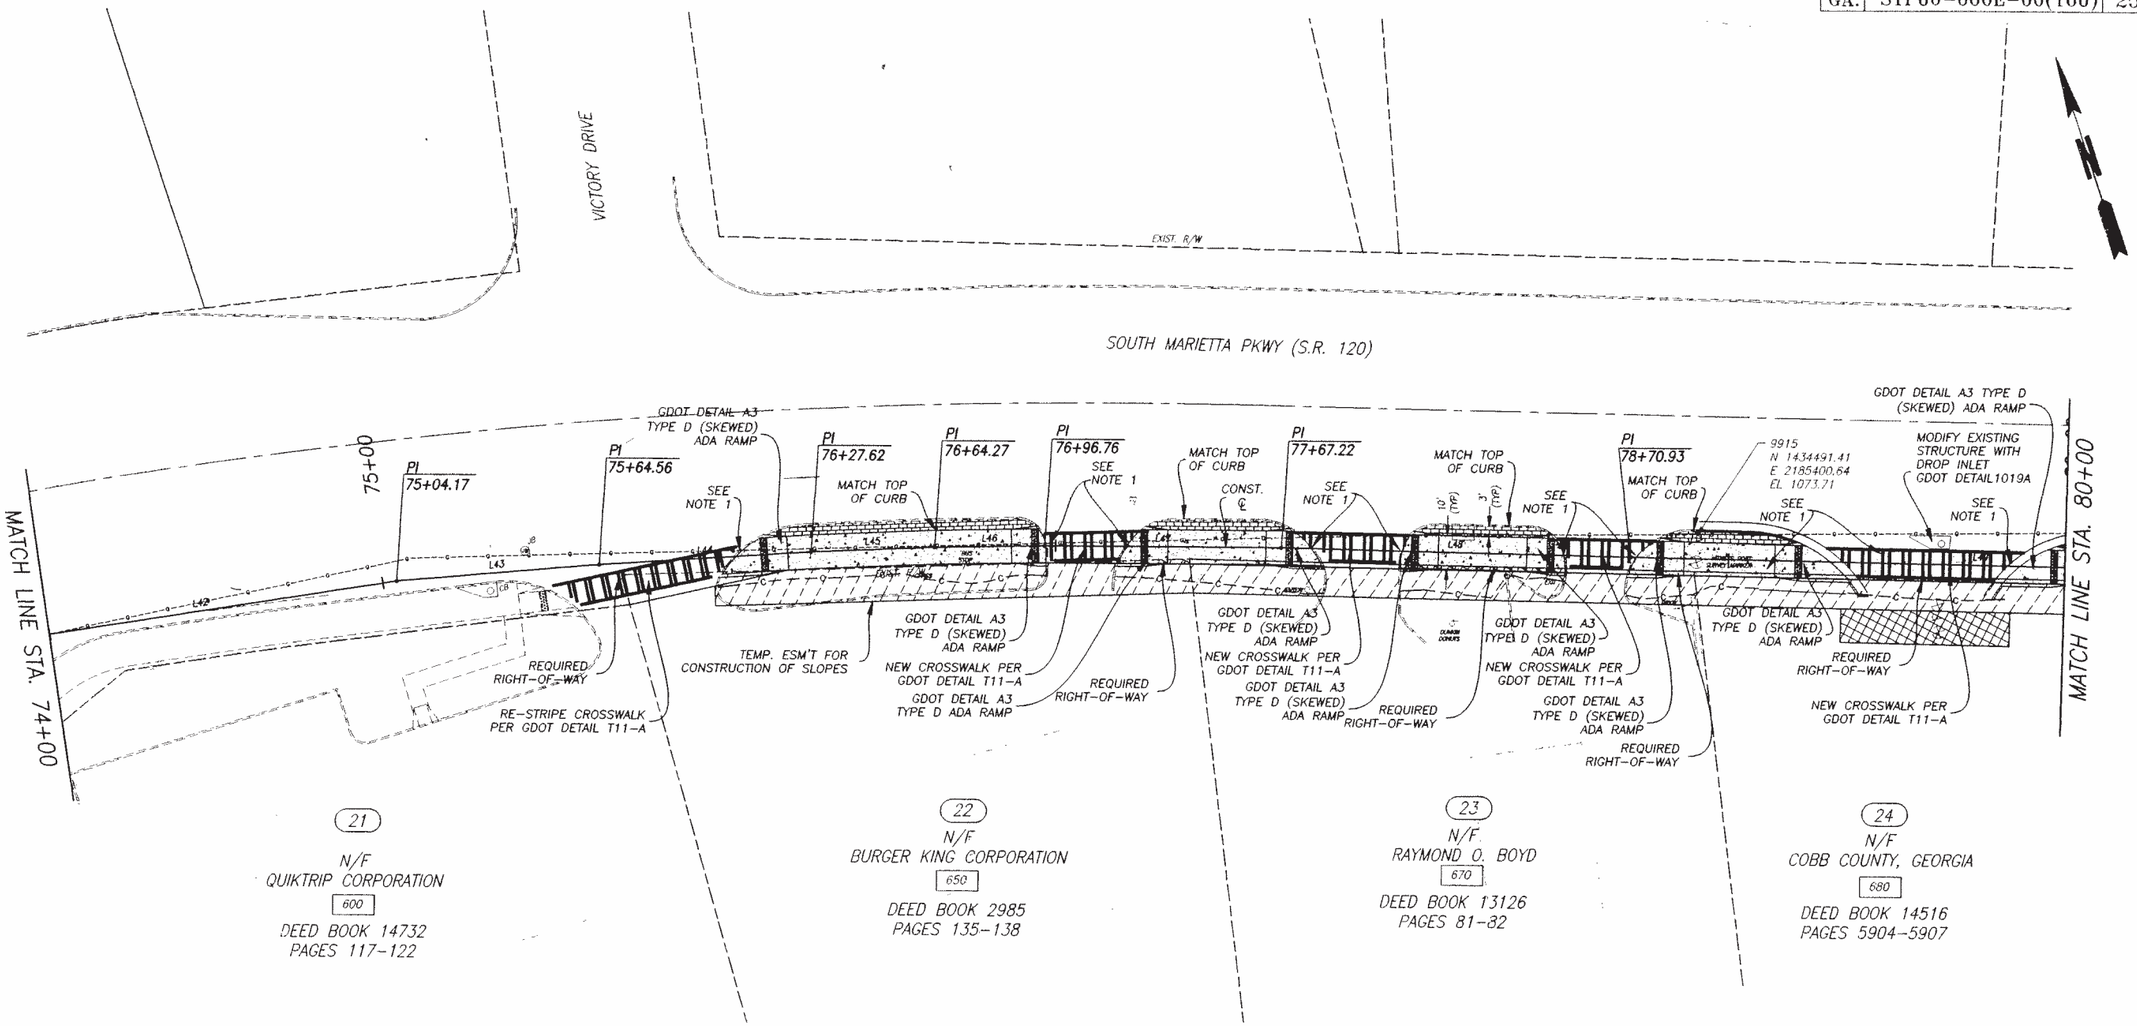

GEORGIA 811
Utilities Protection Center, Inc.
Know what's below.
Call before you dig.

NOTE:
CONTRACTOR SHALL CONTACT AND COORDINATE WITH ALL UTILITY PROVIDERS WHOSE LINES MAY BE AFFECTED BY CONSTRUCTION PRIOR TO CONSTRUCTION IN THOSE AREAS. CONTRACTOR WILL BE RESPONSIBLE FOR DOCUMENTING ANY CONFLICTS THAT ARISE AND NOTIFYING THE OWNER IN WRITING IMMEDIATELY UPON DISCOVERY. CONTRACTOR WILL BE RESPONSIBLE FOR ANY DAMAGES TO EXISTING INFRASTRUCTURE RESULTING FROM ANY DEMOLITION, EXCAVATION, AND/OR CONSTRUCTION.

LEGEND

BEGIN LIMIT OF ACCESS	BLA	REQUIRED R/W LINE	RW
END LIMIT OF ACCESS	ELA	CONSTRUCTION LIMITS	
LIMIT OF ACCESS		EASEMENT FOR CONSTR & MAINTENANCE OF SLOPES	
REQUIRED R/W AND LIMIT OF ACCESS		EASEMENT FOR CONSTR OF SLOPES	
PROPERTY AND EXISTING R/W LINE		EASEMENT FOR CONSTR OF DRIVES	

SCALE IN FEET
0 20 40 80

CONSTRUCTION NOTES

1. MATCH EXISTING DRIVE OR PAVEMENT. TRANSITION EXISTING CURB AS REQUIRED (ONE JOINT EITHER SIDE).
2. PATH TO MATCH TOP OF CURB AS INDICATED.
3. ALL WATER METERS, CLEAN OUTS, VALVES ETC. TO BE RESET AT FINISH GRADE.
4. REPLACE CONCRETE MATCH EXISTING AND EDGE OF PATH.

NO.	DESCRIPTION	DATE
	REVISIONS	

PROJECT MANAGER	DRB
DRAWN BY	MFT
APPROVED BY	DRB
FILE NAME	
DRAWING SCALE	AS SHOWN
PROJECT DATE	07-02-07
PROJECT NUMBER	10520.00.AT
PLOT DATE	September 5, 2012

WK DICKSON
community infrastructure consultants

2120 POWERS FERRY RD.
SUITE 100
ATLANTA, GA 30339
(770) 955-5574

Office Locations:
North Carolina Georgia
South Carolina Florida

RELEASED FOR	DATE
APPROVALS	
BIDDING	
CONSTRUCTION	
RECORD DWG.	

DEPARTMENT OF PUBLIC WORKS
CITY OF MARIETTA, GA
PROJECT NO. STP00-000E-00(160) P.I. NO. 771232

MULTI-USE TRAIL SOUTH SECTION
CONSTRUCTION PLAN
STA 74+00 TO STA 80+00

25 / 60

STATE	PROJECT NUMBER	SHEET NO.	TOTAL SHEETS
GA.	STP00-000E-00(160)	26	60

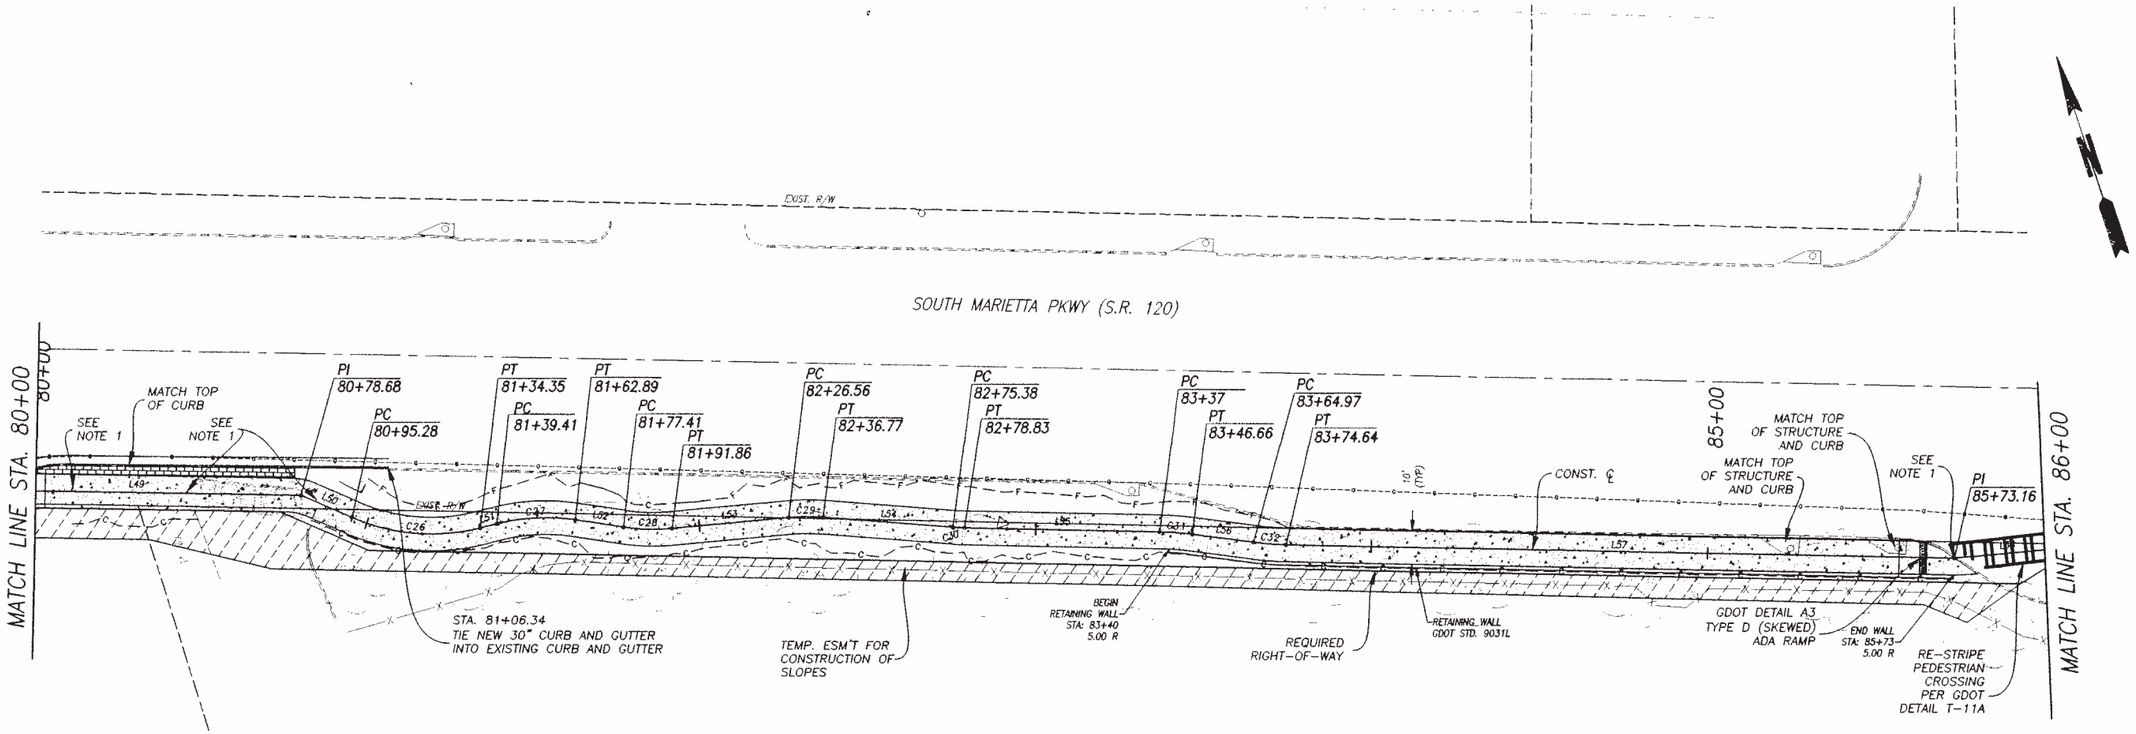

NOTE:
CONTRACTOR SHALL CONTACT AND COORDINATE WITH ALL UTILITY PROVIDERS WHOSE LINES MAY BE AFFECTED BY CONSTRUCTION PRIOR TO CONSTRUCTION IN THOSE AREAS. CONTRACTOR WILL BE RESPONSIBLE FOR DOCUMENTING ANY CONFLICTS THAT ARISE AND NOTIFYING THE OWNER IN WRITING IMMEDIATELY UPON DISCOVERY. CONTRACTOR WILL BE RESPONSIBLE FOR ANY DAMAGES TO EXISTING INFRASTRUCTURE RESULTING FROM ANY DEMOLITION, EXCAVATION, AND/OR CONSTRUCTION.

GEORGIA 811
Utilities Protection Center, Inc.
Know what's below.
Call before you dig.

LEGEND

BEGIN LIMIT OF ACCESS	BLA	REQUIRED R/W LINE	RW
END LIMIT OF ACCESS	ELA	CONSTRUCTION LIMITS	
LIMIT OF ACCESS		EASEMENT FOR CONSTR & MAINTENANCE OF SLOPES	
REQUIRED R/W AND LIMIT OF ACCESS		EASEMENT FOR CONSTR OF SLOPES	
PROPERTY AND EXISTING R/W LINE		EASEMENT FOR CONSTR OF DRIVES	

SCALE IN FEET
0 20 40 80

CONSTRUCTION NOTES

1. MATCH EXISTING DRIVE OR PAVEMENT. TRANSITION EXISTING CURB AS REQUIRED (ONE JOINT EITHER SIDE).
2. PATH TO MATCH TOP OF CURB AS INDICATED.
3. ALL WATER METERS, CLEAN OUTS, VALVES ETC. TO BE RESET AT FINISH GRADE.
4. REPLACE CONCRETE MATCH EXISTING AND EDGE OF PATH.

REV. NO.	DESCRIPTION	DATE
	REVISIONS	

PROJECT MANAGER	DRB
DRAWN BY	MFT
APPROVED BY	DRB
FILE NAME	
DRAWING SCALE	AS SHOWN
PROJECT DATE	07-02-07
PROJECT NUMBER	10520.00.AT
PLOT DATE	September 5, 2012

WK DICKSON
community infrastructure consultants

2120 POWERS FERRY RD.
SUITE 100
ATLANTA, GA 30339
(770) 955-5574

Office Locations:
North Carolina
South Carolina
Georgia
Florida

RELEASED FOR	DATE
APPROVALS	
BIDDING	
CONSTRUCTION	
RECORD DWG.	

DEPARTMENT OF PUBLIC WORKS
CITY OF MARIETTA, GA
PROJECT NO. STP00-000E-00(160) P.I. NO. 771232

MULTI-USE TRAIL SOUTH SECTION
CONSTRUCTION PLAN
STA 80+00 TO STA 86+00

26
60

STATE	PROJECT NUMBER	SHEET NO.	TOTAL SHEETS
GA.	STP00-000E-00(160)	27	60

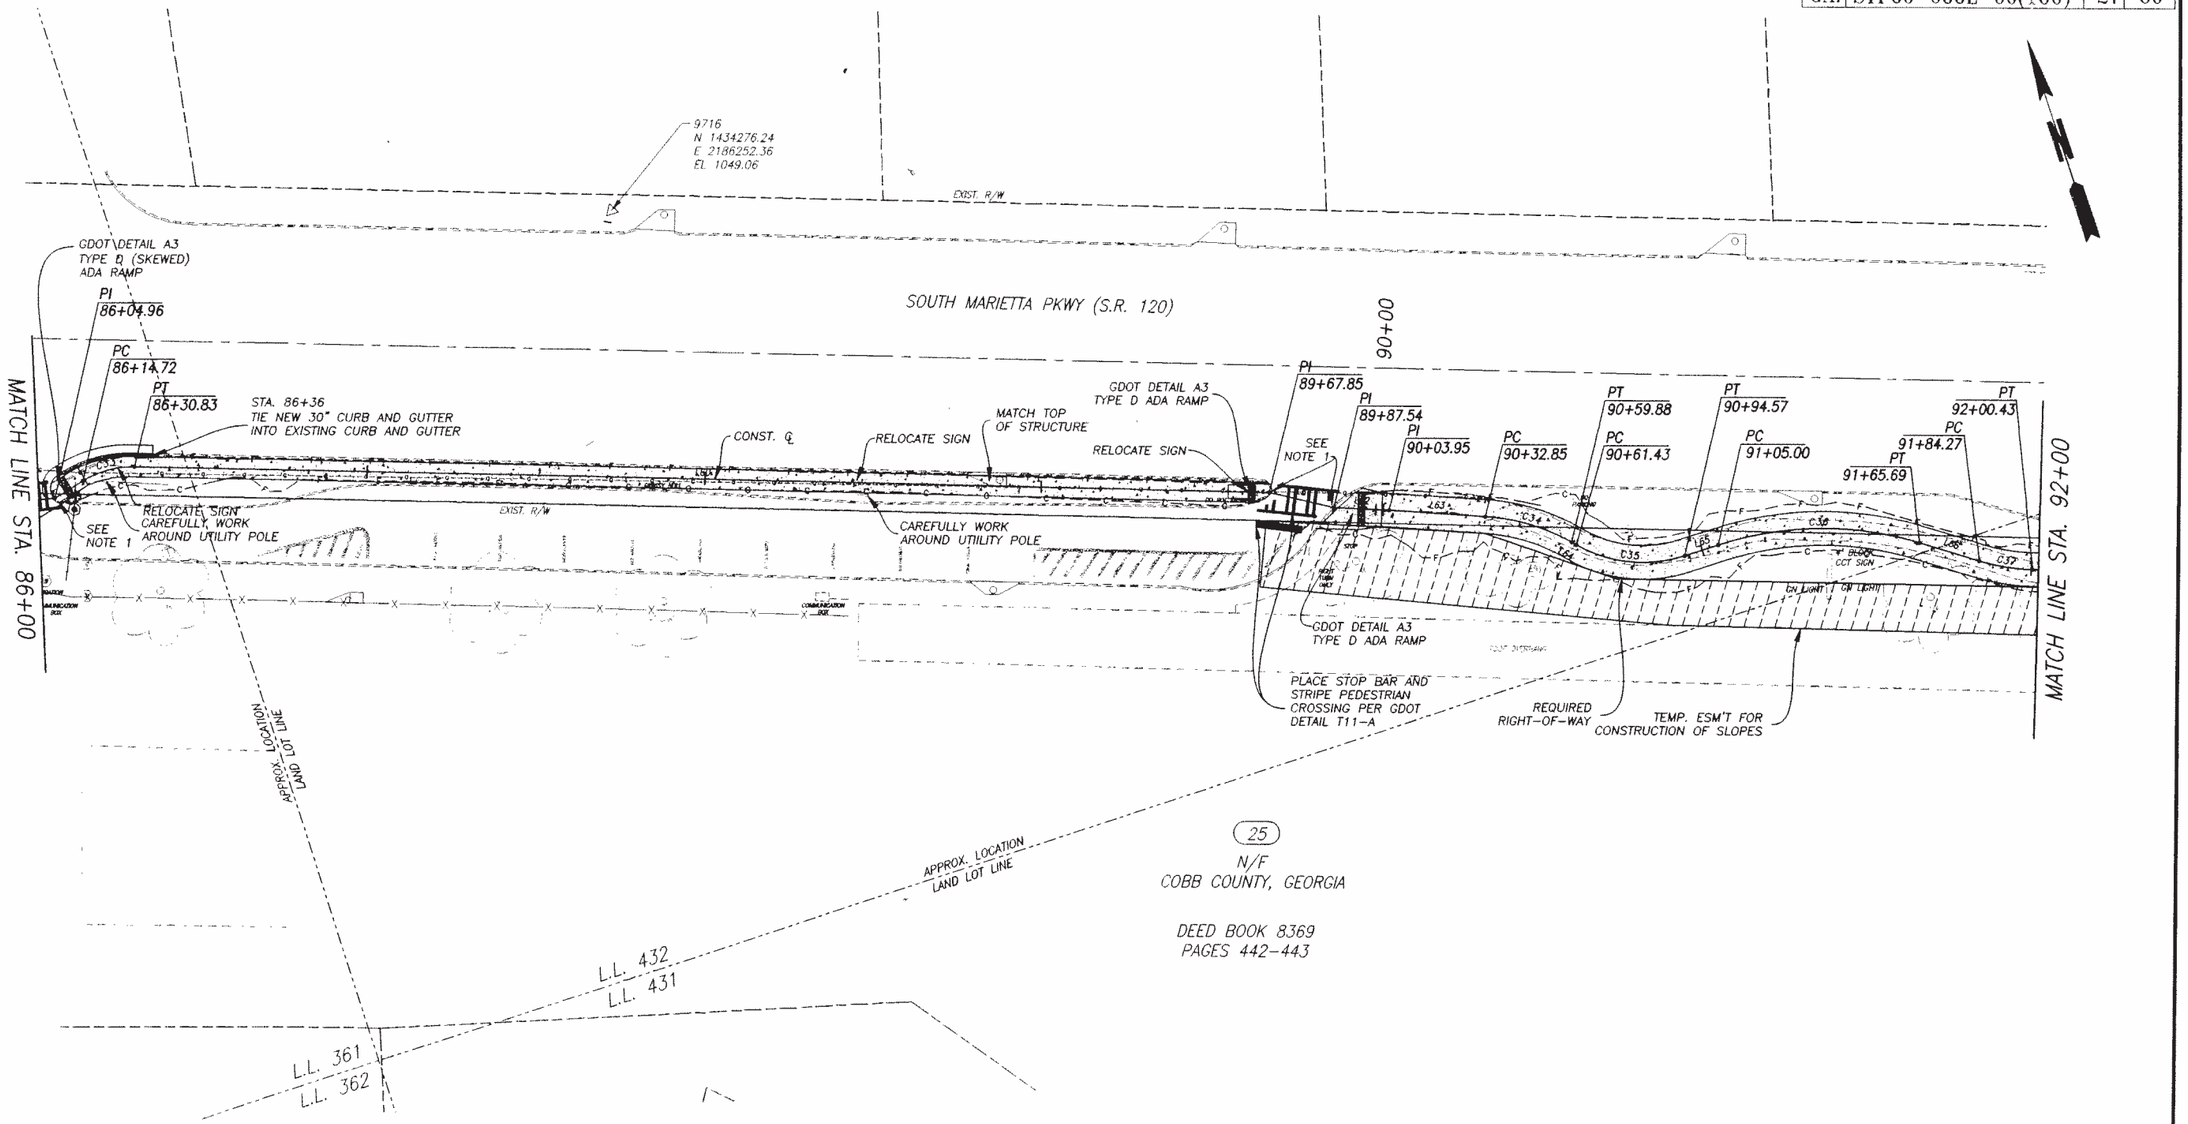

NOTE:
CONTRACTOR SHALL CONTACT AND COORDINATE WITH ALL UTILITY PROVIDERS WHOSE LINES MAY BE AFFECTED BY CONSTRUCTION PRIOR TO CONSTRUCTION IN THOSE AREAS. CONTRACTOR WILL BE RESPONSIBLE FOR DOCUMENTING ANY CONFLICTS THAT ARISE AND NOTIFYING THE OWNER IN WRITING IMMEDIATELY UPON DISCOVERY. CONTRACTOR WILL BE RESPONSIBLE FOR ANY DAMAGES TO EXISTING INFRASTRUCTURE RESULTING FROM ANY DEMOLITION, EXCAVATION, AND/OR CONSTRUCTION.

CONTRACTOR SHALL COORDINATE CONSTRUCTION ACTIVITIES IN CCT AREA WITH MR. BOB GALANTE AT COBB COUNTY ENGINEERING DIVISION. (770) 528-1622

GEORGIA 811
Utilities Protection Center, Inc.
Know what's below.
Call before you dig.

LEGEND

BEGIN LIMIT OF ACCESS	BLA	REQUIRED R/W LINE	RW
END LIMIT OF ACCESS	ELA	CONSTRUCTION LIMITS	
LIMIT OF ACCESS		EASEMENT FOR CONSTR & MAINTENANCE OF SLOPES	
REQUIRED R/W AND LIMIT OF ACCESS		EASEMENT FOR CONSTR OF SLOPES	
PROPERTY AND EXISTING R/W LINE		EASEMENT FOR CONSTR OF DRIVES	

SCALE IN FEET
0 20 40 80

CONSTRUCTION NOTES

1. MATCH EXISTING DRIVE OR PAVEMENT. TRANSITION EXISTING CURB AS REQUIRED (ONE JOINT EITHER SIDE).
2. PATH TO MATCH TOP OF CURB AS INDICATED.
3. ALL WATER METERS, CLEAN OUTS, VALVES ETC. TO BE RESET AT FINISH GRADE.
4. REPLACE CONCRETE MATCH EXISTING AND EDGE OF PATH.

REV. NO.	DESCRIPTION	DATE
	REVISIONS	

PROJECT MANAGER	DRB
DRAWN BY	MPJ
APPROVED BY	DRB
FILE NAME	10520.00.AT
DRAWING SCALE	AS SHOWN
PROJECT DATE	07-02-07
PROJECT NUMBER	10520.00
PLOT DATE	September 5, 2012

WK DICKSON
community infrastructure consultants
2120 POWERS FERRY RD.
SUITE 100
ATLANTA, GA 30339
(770) 955-5574
Office Locations:
North Carolina
South Carolina
Georgia
Florida

RELEASED FOR	DATE
APPROVALS	
BIDDING	
CONSTRUCTION	
RECORD DWG.	

DEPARTMENT OF PUBLIC WORKS
CITY OF MARIETTA, GA
PROJECT NO. STP00-000E-00(160) P.I. NO. 771232

MULTI-USE TRAIL SOUTH SECTION
CONSTRUCTION PLAN
STA 86+00 TO STA 92+00

27/60

STATE	PROJECT NUMBER	SHEET NO.	TOTAL SHEETS
GA.	STP00-000E-00(160)	28	60

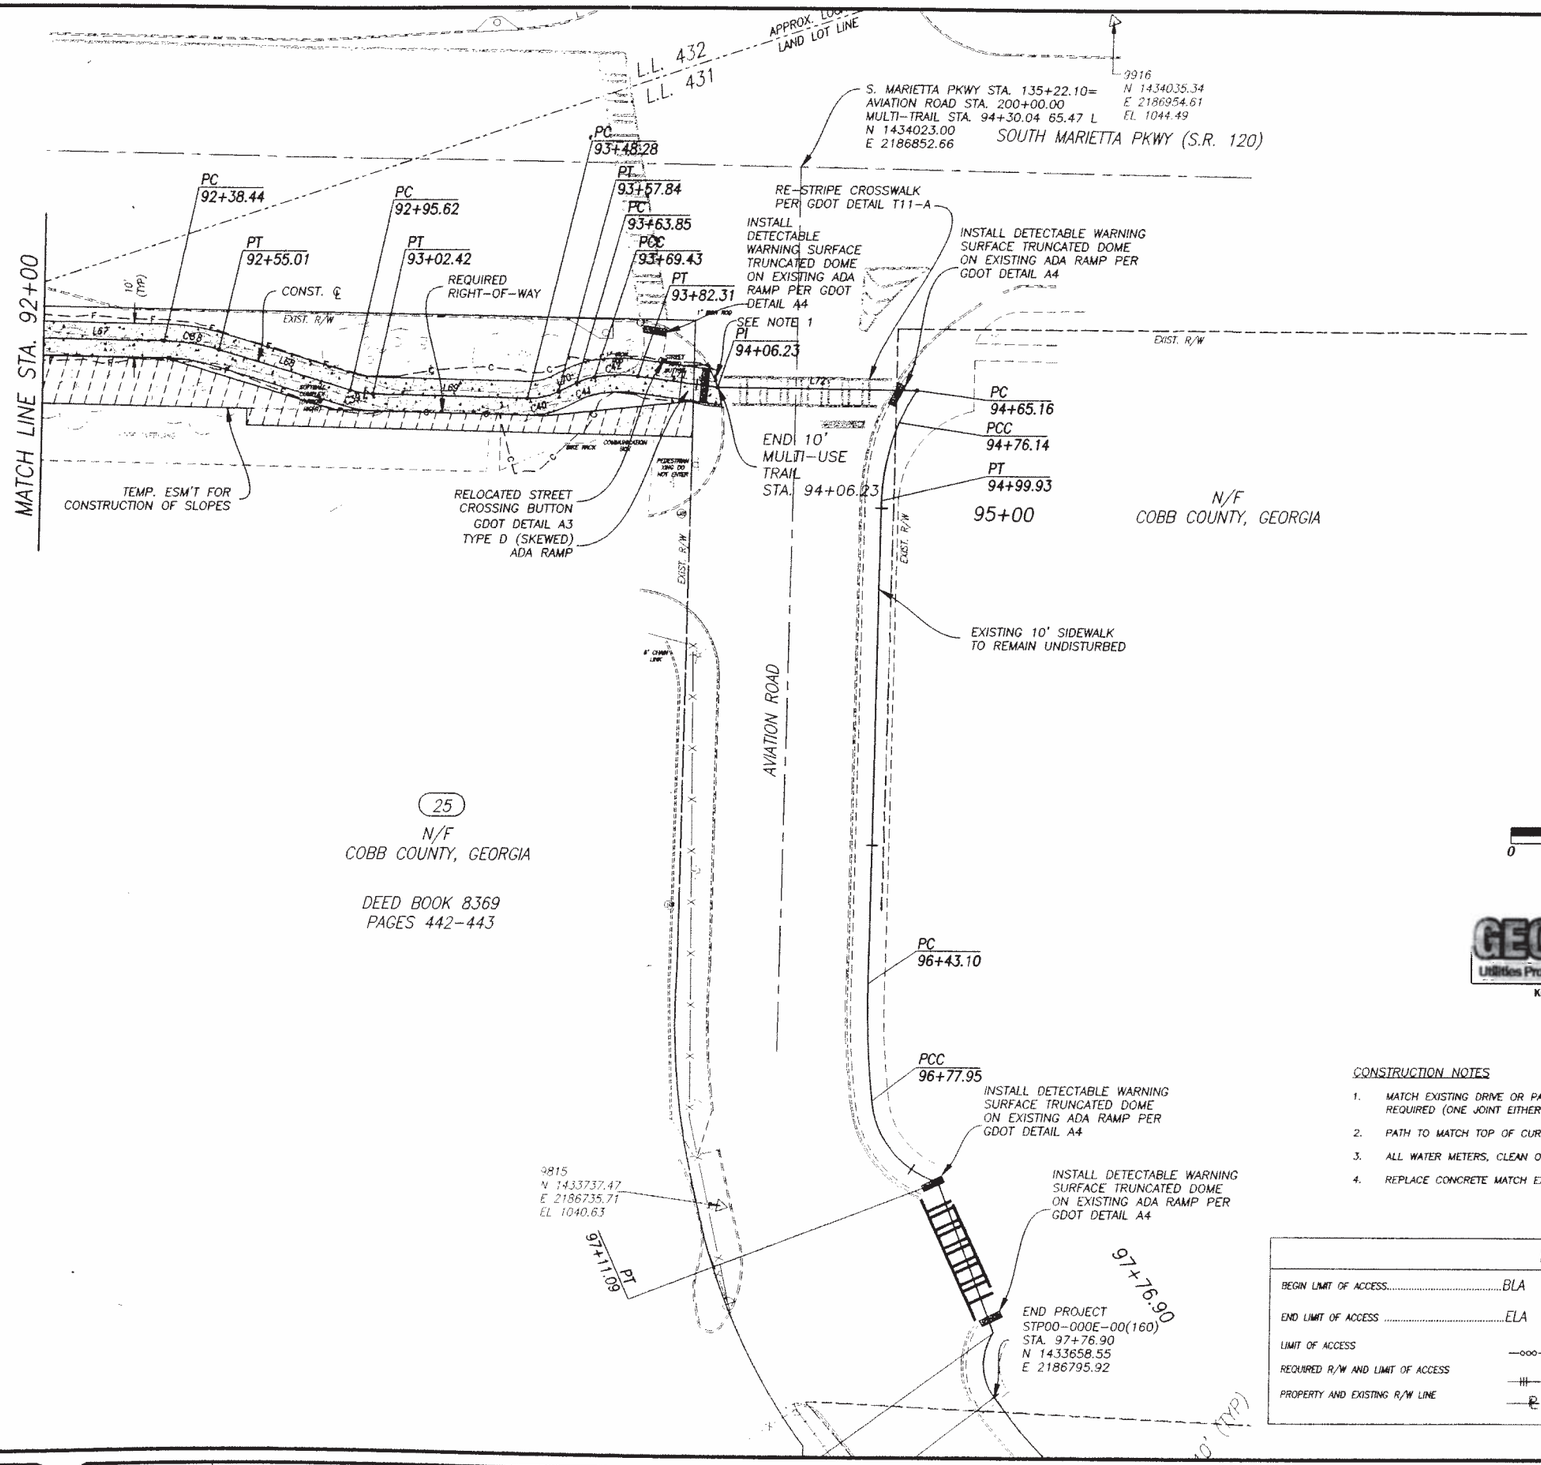

SCALE IN FEET
0 20 40 80

GEORGIA 811 Utilities Protection Center, Inc.
Know what's below. Call before you dig.

CONSTRUCTION NOTES

1. MATCH EXISTING DRIVE OR PAVEMENT. TRANSITION EXISTING CURB AS REQUIRED (ONE JOINT EITHER SIDE).
2. PATH TO MATCH TOP OF CURB AS INDICATED.
3. ALL WATER METERS, CLEAN OUTS, VALVES ETC. TO BE RESET AT FINISH GRADE.
4. REPLACE CONCRETE MATCH EXISTING AND EDGE OF PATH.

LEGEND

BEGIN LIMIT OF ACCESS ..... BLA		REQUIRED R/W LINE	RW
END LIMIT OF ACCESS ..... ELA		CONSTRUCTION LIMITS	
LIMIT OF ACCESS	-ooo-ooo-	EASEMENT FOR CONSTR & MAINTENANCE OF SLOPES	
REQUIRED R/W AND LIMIT OF ACCESS		EASEMENT FOR CONSTR OF SLOPES	
PROPERTY AND EXISTING R/W LINE		EASEMENT FOR CONSTR OF DRIVES	

NOTE:
CONTRACTOR SHALL CONTACT AND COORDINATE WITH ALL UTILITY PROVIDERS WHOSE LINES MAY BE AFFECTED BY CONSTRUCTION PRIOR TO CONSTRUCTION IN THOSE AREAS. CONTRACTOR WILL BE RESPONSIBLE FOR DOCUMENTING ANY CONFLICTS THAT ARISE AND NOTIFYING THE OWNER IN WRITING IMMEDIATELY UPON DISCOVERY. CONTRACTOR WILL BE RESPONSIBLE FOR ANY DAMAGES TO EXISTING INFRASTRUCTURE RESULTING FROM ANY DEMOLITION, EXCAVATION, AND/OR CONSTRUCTION.

REV. NO.	DESCRIPTION	DATE
	REVISIONS	

PROJECT MANAGER: DRB
DRAWN BY: MFT
APPROVED BY: DRB
FILE NAME:
DRAWING SCALE: AS SHOWN
PROJECT DATE: 07-02-07
PROJECT NUMBER: 10520.00.AT
PLOT DATE: September 5, 2012

WK DICKSON
community infrastructure consultants
2120 POWERS FERRY RD.
SUITE 100
ATLANTA, GA 30339
(770) 955-5574
Office Locations:
North Carolina
South Carolina
Georgia
Florida

RELEASED FOR	DATE
APPROVALS	
BIDDING	
CONSTRUCTION	
RECORD DWG.	

DEPARTMENT OF PUBLIC WORKS
CITY OF MARIETTA, GA
PROJECT NO. STP00-000E-00(160) P.I. NO. 771232

MULTI-USE TRAIL SOUTH SECTION
CONSTRUCTION PLAN
STA 92+00 TO STA 96+00

28/60