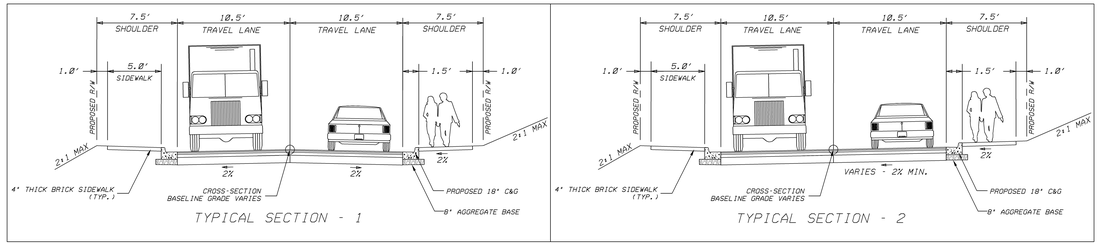

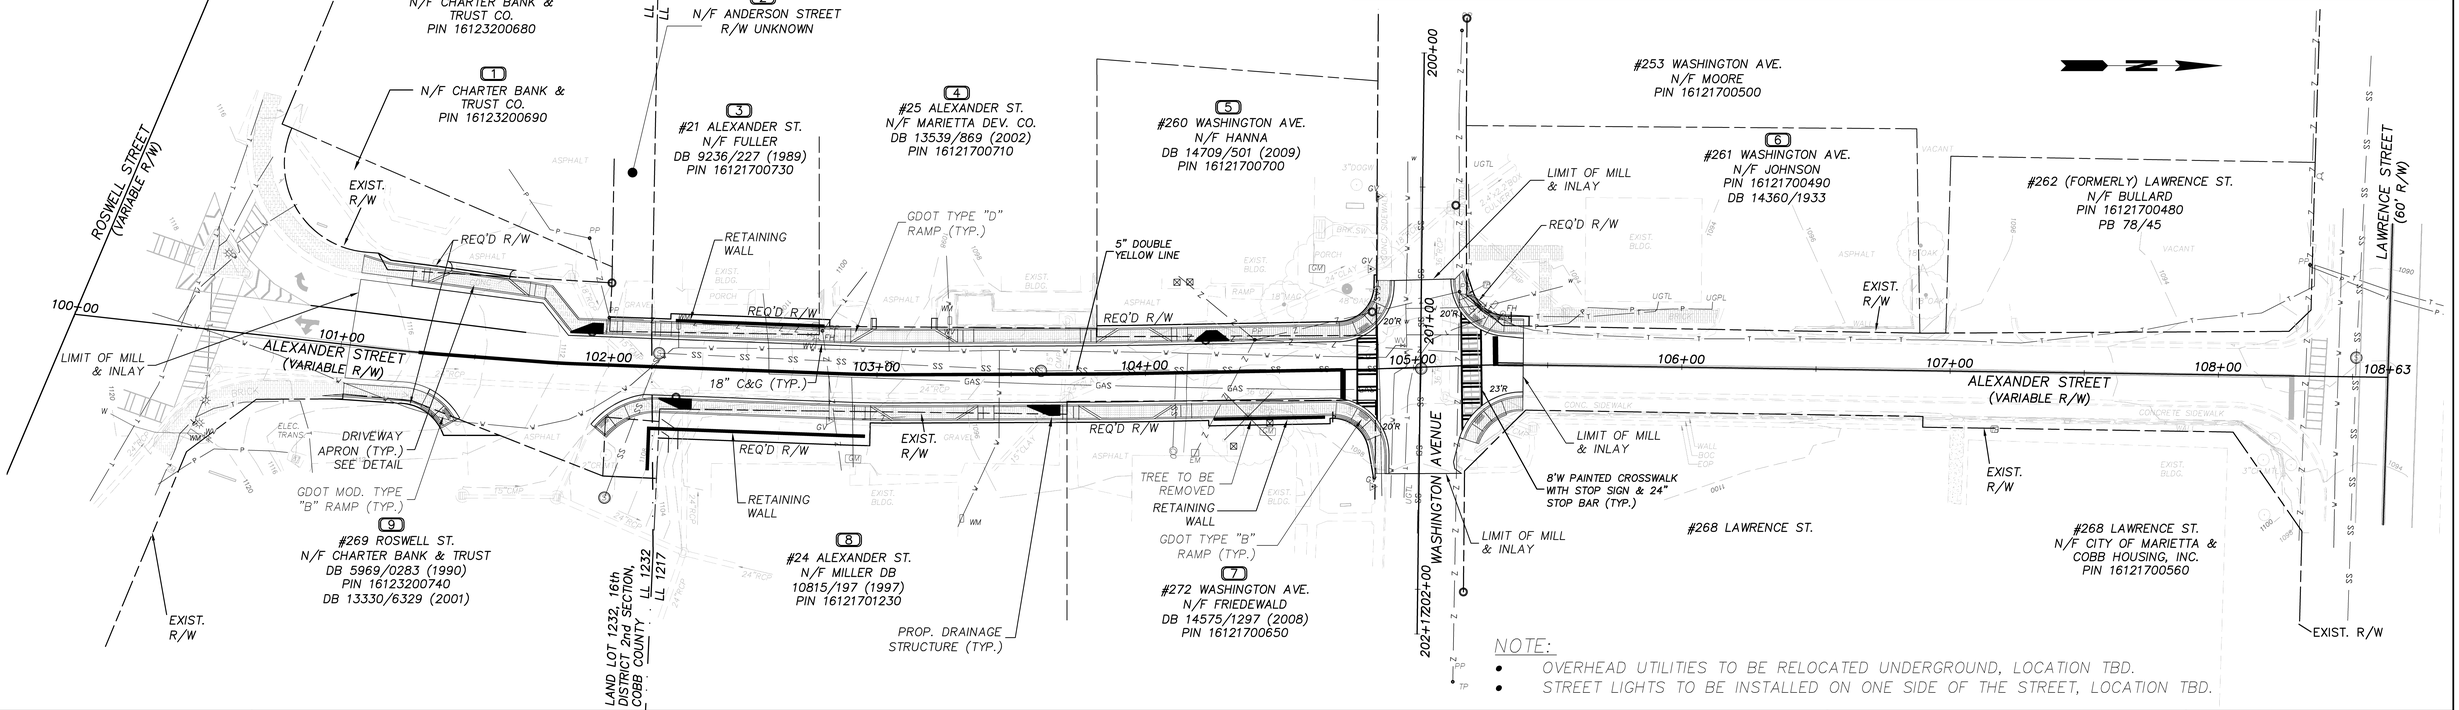

NOTE:

- OVERHEAD UTILITIES TO BE RELOCATED UNDERGROUND, LOCATION TBD.
- STREET LIGHTS TO BE INSTALLED ON ONE SIDE OF THE STREET, LOCATION TBD.

CITY OF Marietta GEORGIA

ALEXANDER STREET
CONCEPT PLAN

July 19, 2012

SCALE IN FEET
0 20 40 80

SEI
SOUTHEASTERN ENGINEERING, INC.
2470 Sandy Plains Road Marietta, Georgia 30066
tel: 770-321-3936 fax: 770-321-3935
www.seengineering.com