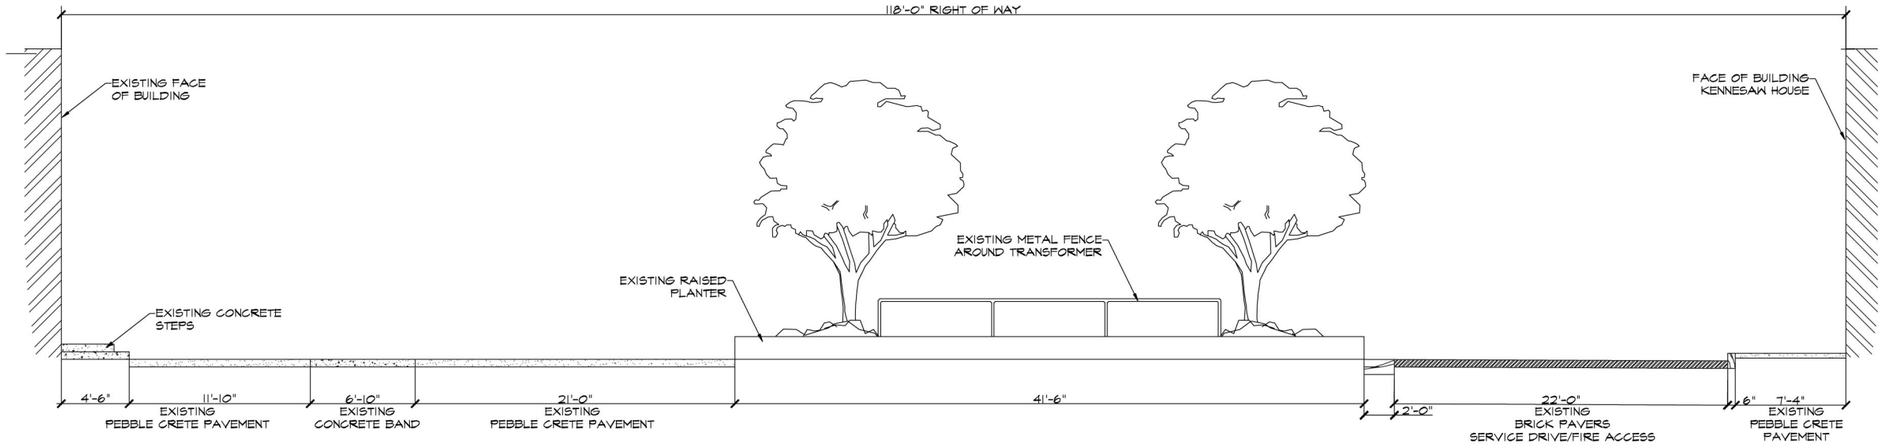

Depot Street 3-B

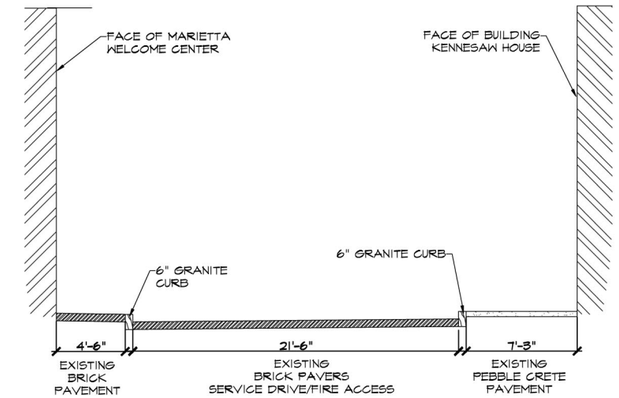

Depot Street 3-A

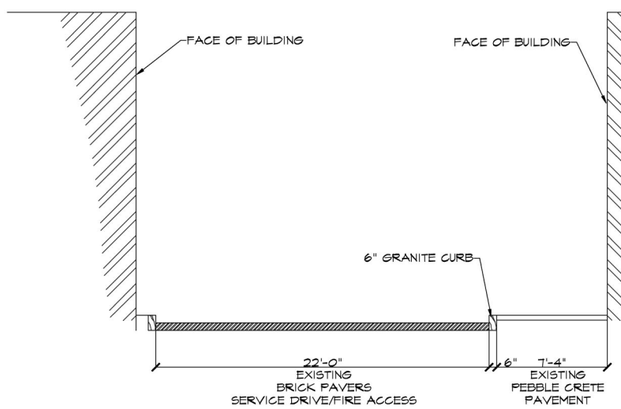

Depot Street 3-C

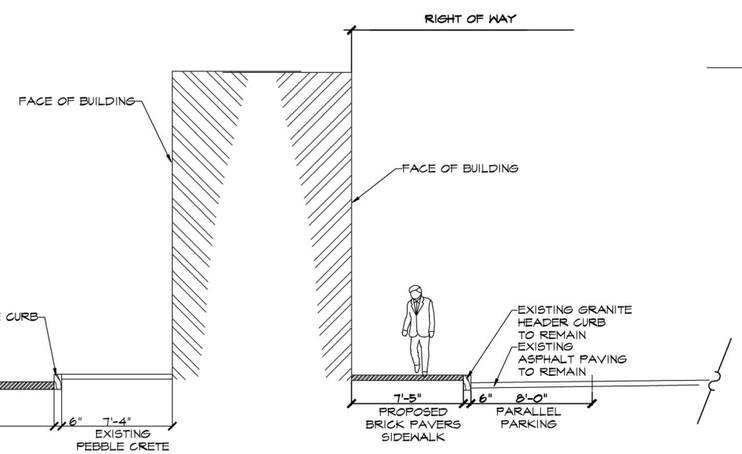

Mill Street 1-A

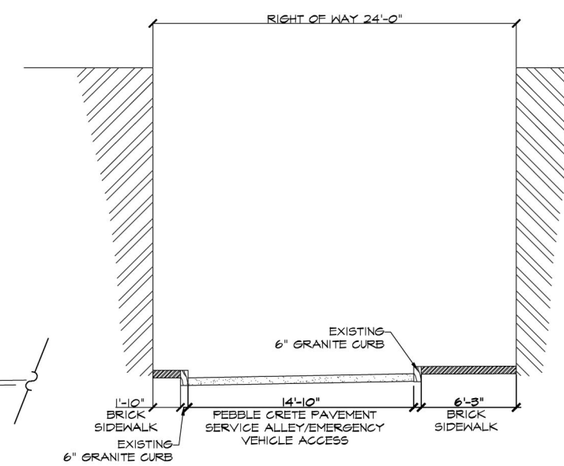

McNeel Alley 2-A

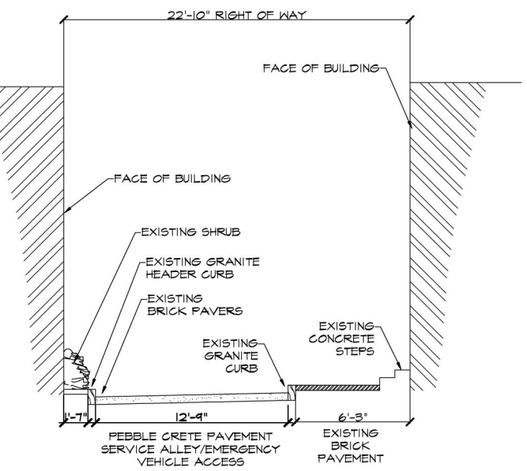

McNeel Alley 2-C

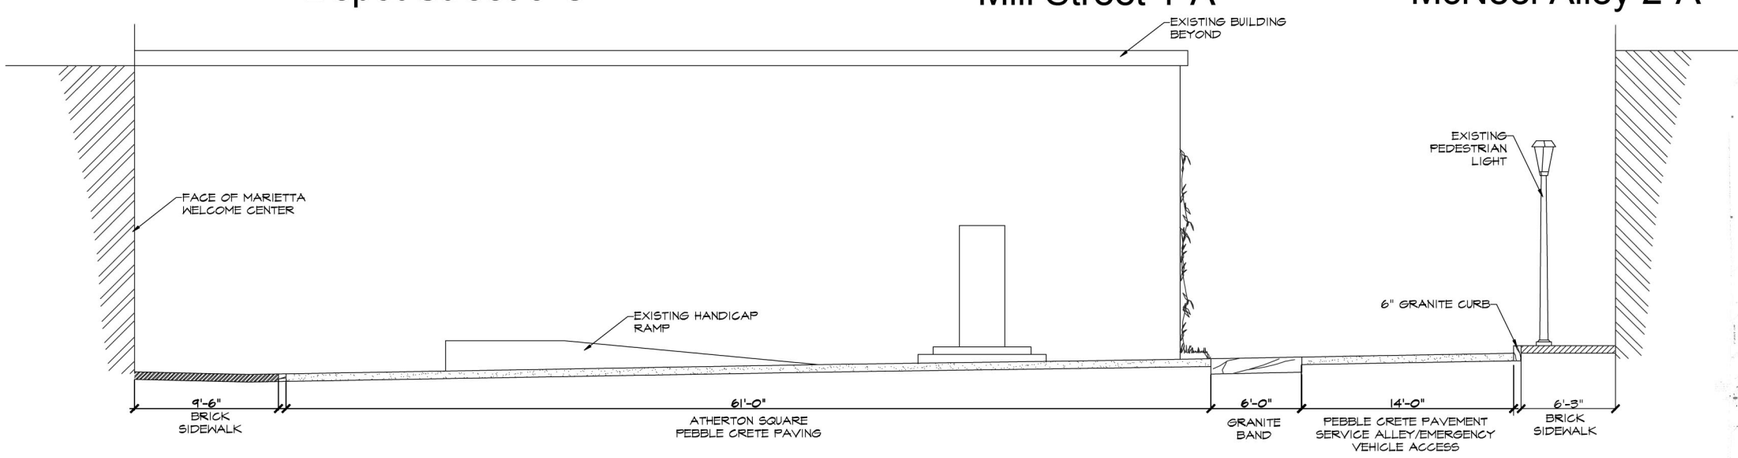

McNeel Alley 2-B

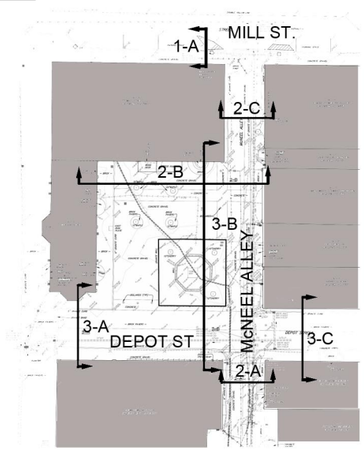

City of Marietta

ATHERTON SQUARE

EXISTING SECTIONS

BDG Group