NORTH MARIETTA PKWY AT CHURCH ST.
CHANGEABLE MESSAGE SIGN
CHURCH ST.
NORTH MARIETTA PKWY
POLK ST
LEMON ST
L & N RAILROAD
N.C. & St.L.
CHURCH ST.
CHEROKEE ST
MADDELL ST
DOBBS ST
ROOT ST
HANSELL ST
HAYNES ST
DENMEAD ST.
SOUTH MARIETTA PKWY SW
MILL ST.
NO PARKING IN ALLEY DURING THIS STAGE
NORTH PARK SQUARE
WEST PARK SQUARE
EAST PARK SQUARE
SOUTH PARK SQUARE
DEPOT ST.
LAWRENCE ST
ROSWELL RD
CLOSED FOR WATER LINE CONSTRUCTION
ROAD CLOSED TO THRU TRAFFIC
WHITLOCK AVE
ROAD CLOSED
ROAD CLOSED
LOADING ZONE CLOSED DURING THIS STAGE
THIS PORTION OF OLD POWDER SPRING ST. OPEN TO TWO-WAY TRAFFIC DURING THIS STAGE. NO PARKING IN LAST 2 PARKING SPACES TO ALLOW FOR U-TURN
ROAD CLOSED TO THRU TRAFFIC
TEMP. LOADING ZONE
WINTERS ST
ATLANTA ST
ANDERSON ST
OLD POWDER SPRINGS ST
CHANGEABLE MESSAGE SIGN
SOUTH MARIETTA PKWY
ATLANTA ST
SOUTH MARIETTA PKWY AT ATLANTA ST.
US 41
CHANGEABLE MESSAGE SIGN
ROSWELL RD.
ROSWELL RD. AT US 41
N
LEGEND
PROPOSED CROSSWALK CONSTRUCTION
CROSSWALK CONSTRUCTION AREA
WATER LINE CONSTRUCTION AREA
DESIGNATED LOADING ZONE
CHANGEABLE MESSAGE SIGN
DETOUR - EAST BOUND TRAFFIC
DETOUR - WEST BOUND TRAFFIC
DETOUR - NORTH BOUND TRAFFIC
DETOUR - SOUTH BOUND TRAFFIC
MARIETTA SQUARE CROSSWALK CONSTRUCTION - STAGE 5 -
SCALE IN FEET
0
60
120
240
Marietta GEORGIA
ARCADIS

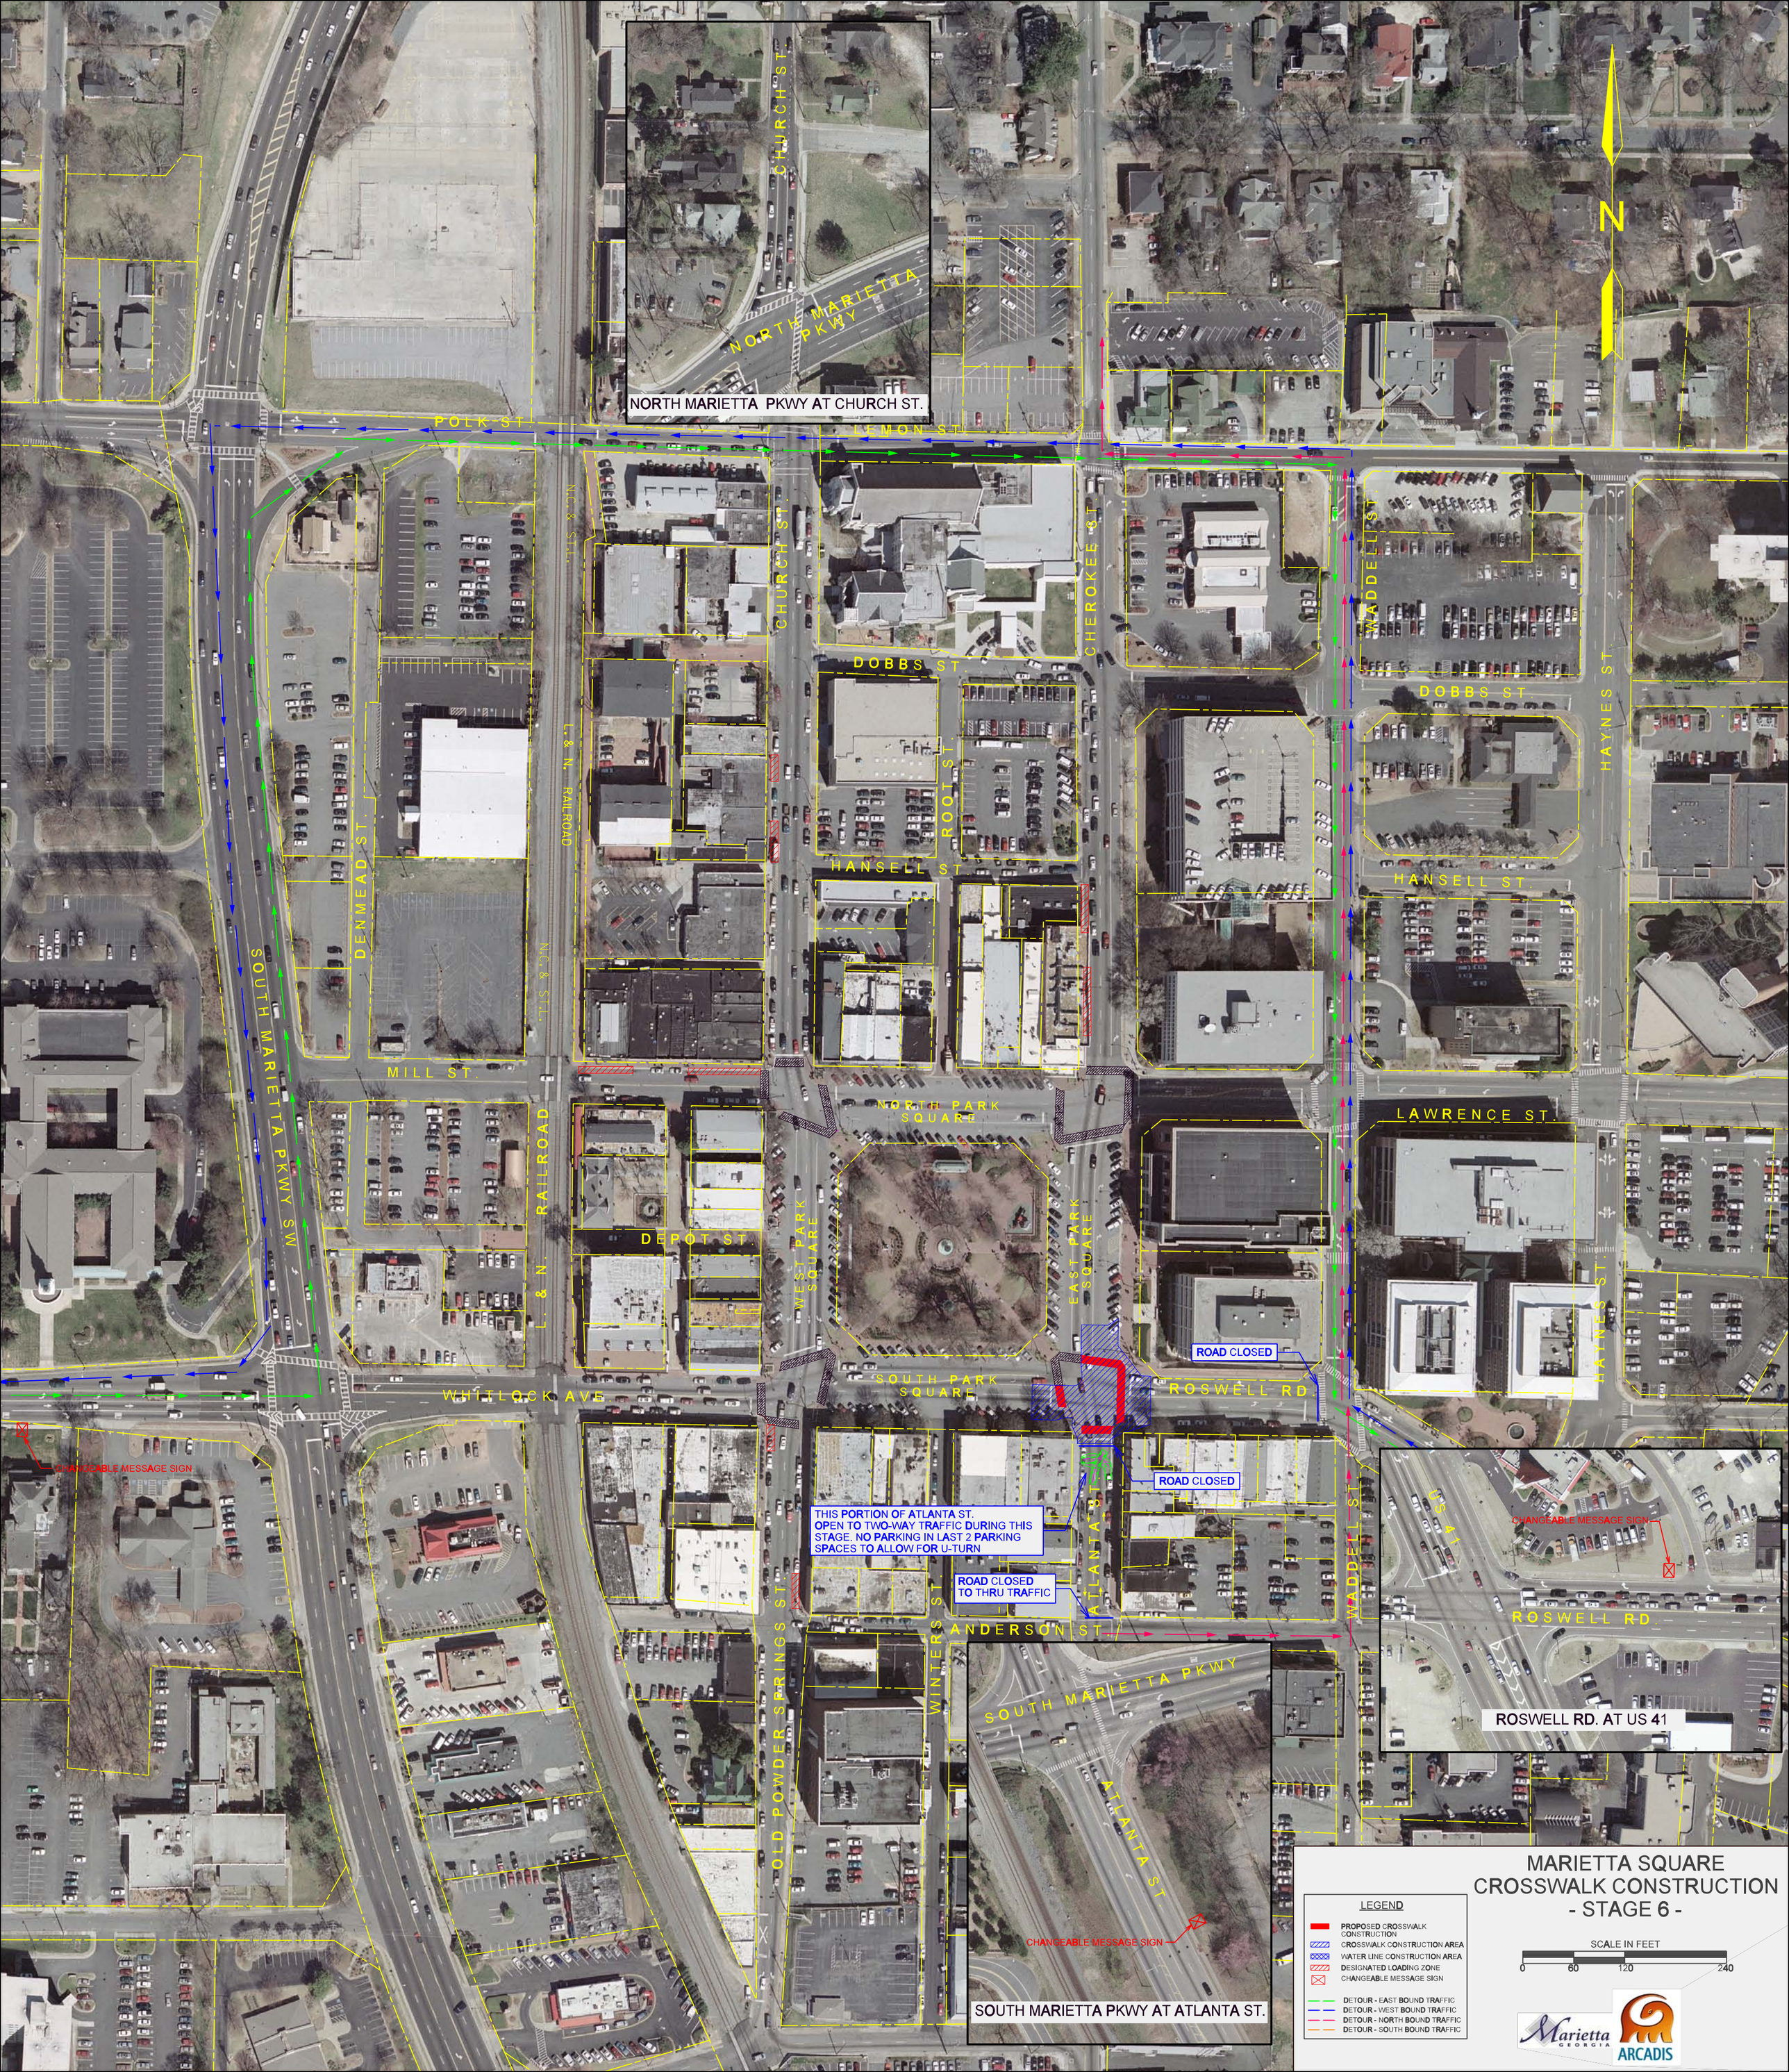
NORTH MARIETTA PKWY AT CHURCH ST.
CHURCH ST.
NORTH MARIETTA PKWY
N
POLK ST
LEMON ST
CHURCH ST.
CHEROKEE ST
MADDELL ST
DOBBS ST
HAYNES ST
L & N. RAILROAD
N.C. & ST. L.
DENMEAD ST.
ROOT ST.
HANSELL ST.
MILL ST.
NORTH PARK SQUARE
WEST PARK SQUARE
EAST PARK SQUARE
SOUTH PARK SQUARE
DEPOT ST.
LAWRENCE ST.
ROAD CLOSED
SOUTH MARIETTA PKWY SW
WHITLOCK AVE
ROSWELL RD.
CHANGEABLE MESSAGE SIGN
THIS PORTION OF ATLANTA ST. OPEN TO TWO-WAY TRAFFIC DURING THIS STAGE. NO PARKING IN LAST 2 PARKING SPACES TO ALLOW FOR U-TURN
ROAD CLOSED TO THRU TRAFFIC
ATLANTA ST.
WADDELL ST
WINTERS ST
ANDERSON ST.
OLD POWDER SPRINGS ST.
US 41
SOUTH MARIETTA PKWY
ATLANTA ST
SOUTH MARIETTA PKWY AT ATLANTA ST.
ROSWELL RD. AT US 41
LEGEND
PROPOSED CROSSWALK CONSTRUCTION
CROSSWALK CONSTRUCTION AREA
WATER LINE CONSTRUCTION AREA
DESIGNATED LOADING ZONE
CHANGEABLE MESSAGE SIGN
DETOUR - EAST BOUND TRAFFIC
DETOUR - WEST BOUND TRAFFIC
DETOUR - NORTH BOUND TRAFFIC
DETOUR - SOUTH BOUND TRAFFIC
MARIETTA SQUARE CROSSWALK CONSTRUCTION - STAGE 6 -
SCALE IN FEET
0
60
120
240
Marietta GEORGIA
ARCADIS

DOBBS ST.

CHURCH ST.

ROOT ST.

CHEROKEE ST.

HANSELL ST.

L. & N. RAILROAD

N.C. & St.L.

ACCESS MAINTAINED TO ROOT STREET

CLOSED FOR WATER LINE CONSTRUCTION

MILL ST.

NORTH PARK SQUARE

WEST PARK SQUARE

EAST PARK SQUARE

LAWRENCE ST.

DEPOT ST.

WADDELL ST.

SOUTH PARK SQUARE

WHITLOCK AVE.

ROSWELL RD.

OLD POWDER SPRINGS ST.

WINTERS ST.

ATLANTA ST.

ANDERSON ST.

N

LEGEND

- PROPOSED CROSSWALK CONSTRUCTION
- CROSSWALK CONSTRUCTION AREA
- WATER LINE CONSTRUCTION AREA
- DESIGNATED LOADING ZONE
- CHANGEABLE MESSAGE SIGN
- DETOUR - EAST BOUND TRAFFIC
- DETOUR - WEST BOUND TRAFFIC
- DETOUR - NORTH BOUND TRAFFIC
- DETOUR - SOUTH BOUND TRAFFIC

MARIETTA SQUARE CROSSWALK CONSTRUCTION - STAGE 1 -

SCALE IN FEET

0 60 120 240

Marietta GEORGIA

ARCADIS

DOBBS ST.

CHURCH ST.

ROOT ST.

CHEROKEE ST.

HANSELL ST.

L. & N. RAILROAD

N.C. & ST.L.

N

COUNTY DECK PARKING AND DELIVERIES ONLY BEYOND THIS POINT

DELIVERIES ONLY BEYOND THIS POINT

ACCESS MAINTAINED TO ROOT STREET

ROAD CLOSED

CLOSED FOR WATER LINE CONSTRUCTION

MILL ST.

NORTH PARK SQUARE

ROAD CLOSED TO EAST BOUND THRU TRAFFIC. PARKING ONLY BEYOND THIS POINT

DEPOT ST.

WEST PARK SQUARE

EAST PARK SQUARE

WADDELL ST.

WHITLOCK AVE.

SOUTH PARK SQUARE

ROSWELL RD.

OLD POWDER SPRINGS ST.

WINTERS ST.

ANDERSON ST.

LEGEND

- PROPOSED CROSSWALK CONSTRUCTION
- CROSSWALK CONSTRUCTION AREA
- WATER LINE CONSTRUCTION AREA
- DESIGNATED LOADING ZONE
- CHANGEABLE MESSAGE SIGN
- DETOUR - EAST BOUND TRAFFIC
- DETOUR - WEST BOUND TRAFFIC
- DETOUR - NORTH BOUND TRAFFIC
- DETOUR - SOUTH BOUND TRAFFIC

MARIETTA SQUARE CROSSWALK CONSTRUCTION - STAGE 2A -

SCALE IN FEET

0 30 60 120

Marietta GEORGIA

ARCADIS

DOBBS ST.

CHURCH ST.

ROOT ST.

HANSELL ST.

CHEROKEE ST.

L. & N. RAILROAD

N.C. & St.L.

N

COUNTY DECK PARKING AND DELIVERIES ONLY BEYOND THIS POINT

DELIVERIES ONLY BEYOND THIS POINT

ROAD CLOSED

MILL ST.

NORTH PARK SQUARE

LAWRENCE ST.

CLOSED FOR WATER LINE CONSTRUCTION

ROAD CLOSED TO EAST BOUND THRU TRAFFIC. PARKING ONLY BEYOND THIS POINT

WEST PARK SQUARE

EAST PARK SQUARE

WADDELL ST.

DEPOT ST.

WHITLOCK AVE.

SOUTH PARK SQUARE

ROSWELL RD.

OLD POWDER SPRINGS ST.

WINTERS ST.

ANDERSON ST.

MARIETTA SQUARE CROSSWALK CONSTRUCTION - STAGE 2B -

LEGEND

- PROPOSED CROSSWALK CONSTRUCTION
- CROSSWALK CONSTRUCTION AREA
- WATER LINE CONSTRUCTION AREA
- DESIGNATED LOADING ZONE
- CHANGEABLE MESSAGE SIGN
- DETOUR - EAST BOUND TRAFFIC
- DETOUR - WEST BOUND TRAFFIC
- DETOUR - NORTH BOUND TRAFFIC
- DETOUR - SOUTH BOUND TRAFFIC

SCALE IN FEET

0 30 60 120

Marietta GEORGIA

ARCADIS

DOBBS ST.

CHURCH ST.

ROOT ST.

CHEROKEE ST.

HANSELL ST.

L. & N. RAILROAD

N.C. & St.L.

DESIGNATED LOADING ZONE DURING THIS STAGE

ROAD CLOSED

ROAD CLOSED

NORTH PARK SQUARE

MILL ST.

LAWRENCE ST.

NO PARKING IN ALLEY DURING THIS STAGE

CLOSED FOR WATER LINE CONSTRUCTION

WEST PARK SQUARE

EAST PARK SQUARE

DEPOT ST.

WADDELL ST.

SOUTH PARK SQUARE

WHITLOCK AVE.

ROSWELL RD.

OLD POWDER SPRINGS ST.

WINTERS ST.

ANDERSON ST.

N

LEGEND

- PROPOSED CROSSWALK CONSTRUCTION
- CROSSWALK CONSTRUCTION AREA
- WATER LINE CONSTRUCTION AREA
- DESIGNATED LOADING ZONE
- CHANGEABLE MESSAGE SIGN
- DETOUR - EAST BOUND TRAFFIC
- DETOUR - WEST BOUND TRAFFIC
- DETOUR - NORTH BOUND TRAFFIC
- DETOUR - SOUTH BOUND TRAFFIC

MARIETTA SQUARE CROSSWALK CONSTRUCTION - STAGE 3A -

SCALE IN FEET

0 30 60 120

Marietta GEORGIA

ARCADIS

DOBBS ST.

CHURCH ST.

ROOT ST.

CHEROKEE ST.

HANSELL ST.

L. & N. RAILROAD

N.C. & St.L.

DESIGNATED LOADING ZONE DURING THIS STAGE

ROAD CLOSED

ROAD CLOSED

MILL ST.

NO PARKING IN ALLEY DURING THIS STAGE

NORTH PARK SQUARE

LAWRENCE ST.

DEPOT ST.

WEST PARK SQUARE

EAST PARK SQUARE

SOUTH PARK SQUARE

CLOSED FOR WATER LINE CONSTRUCTION

WHITLOCK AVE.

ROSWELL RD.

ACCESS MAINTAINED TO WINTERS STREET

OLD POWDER SPRINGS ST.

WINTERS ST.

ATLANTA ST.

ANDERSON ST.

MARIETTA SQUARE CROSSWALK CONSTRUCTION - STAGE 3B -

LEGEND

- PROPOSED CROSSWALK CONSTRUCTION
- CROSSWALK CONSTRUCTION AREA
- WATER LINE CONSTRUCTION AREA
- DESIGNATED LOADING ZONE
- CHANGEABLE MESSAGE SIGN
- DETOUR - EAST BOUND TRAFFIC
- DETOUR - WEST BOUND TRAFFIC
- DETOUR - NORTH BOUND TRAFFIC
- DETOUR - SOUTH BOUND TRAFFIC

SCALE IN FEET

0 30 60 120

Marietta GEORGIA

ARCADIS

DOBBS ST.

CHURCH ST.

ROOT ST.

CHEROKEE ST.

HANSELL ST.

L. & N. RAILROAD

N.C. & St.L.

N

MILL ST.

NORTH PARK SQUARE

LAWRENCE ST

DEPOT ST.

WEST PARK SQUARE

EAST PARK SQUARE

WADDELL ST.

SOUTH PARK SQUARE

CLOSED FOR WATER LINE CONSTRUCTION

WHITLOCK AVE.

ROSWELL RD.

OLD POWDER SPRINGS ST.

WINTERS ST.

ATLANTA ST.

ANDERSON ST.

LEGEND

- PROPOSED CROSSWALK CONSTRUCTION
- CROSSWALK CONSTRUCTION AREA
- WATER LINE CONSTRUCTION AREA
- DESIGNATED LOADING ZONE
- CHANGEABLE MESSAGE SIGN
- DETOUR - EAST BOUND TRAFFIC
- DETOUR - WEST BOUND TRAFFIC
- DETOUR - NORTH BOUND TRAFFIC
- DETOUR - SOUTH BOUND TRAFFIC

MARIETTA SQUARE CROSSWALK CONSTRUCTION - STAGE 4 -

SCALE IN FEET

0 30 60 120

Marietta GEORGIA

ARCADIS

L. & N. RAILROAD

L. & N. RAILROAD

N.C. & St. L.

DOBBS ST.

CHURCH ST.

ROOT ST.

CHEROKEE ST.

HANSELL ST.

WADDELL ST.

MILL ST.

LAWRENCE ST

NO PARKING IN ALLEY
DURING THIS STAGE

NORTH PARK
SQUARE

DEPOT ST.

WEST PARK
SQUARE

EAST PARK
SQUARE

SOUTH PARK
SQUARE

CLOSED FOR WATER LINE
CONSTRUCTION

WHITLOCK AVE.

ROSWELL RD.

ROAD CLOSED

ROAD CLOSED

LOADING ZONE
CLOSED DURING
THIS STAGE

THIS PORTION OF OLD POWDER SPRING ST. OPEN TO TWO-WAY TRAFFIC DURING THIS STAGE. NO PARKING IN LAST 2 PARKING SPACES TO ALLOW FOR U-TURN

ROAD CLOSED
TO THRU TRAFFIC

TEMP. LOADING
ZONE

WINTERS ST.

ATLANTA ST.

ANDERSON ST

N

LEGEND

- PROPOSED CROSSWALK CONSTRUCTION
- CROSSWALK CONSTRUCTION AREA
- WATER LINE CONSTRUCTION AREA
- DESIGNATED LOADING ZONE
- CHANGEABLE MESSAGE SIGN
- DETOUR - EAST BOUND TRAFFIC
- DETOUR - WEST BOUND TRAFFIC
- DETOUR - NORTH BOUND TRAFFIC
- DETOUR - SOUTH BOUND TRAFFIC

MARIETTA SQUARE CROSSWALK CONSTRUCTION - STAGE 5 -

SCALE IN FEET

0 30 60 120

Marietta GEORGIA

ARCADIS

DOBBS ST.

CHURCH ST.

ROOT ST.

CHEROKEE ST.

WADDELL ST.

L. & N. RAILROAD

HANSELL ST.

N

MILL ST.

NORTH PARK SQUARE

LAWRENCE ST

L. & N. RAILROAD

DEPOT ST.

WEST PARK SQUARE

EAST PARK SQUARE

ROAD CLOSED

WHITLOCK AVE

SOUTH PARK SQUARE

ROSWELL RD.

OLD POWDER SPRINGS ST.

THIS PORTION OF ATLANTA ST. OPEN TO TWO-WAY TRAFFIC DURING THIS STAGE. NO PARKING IN LAST 2 PARKING SPACES TO ALLOW FOR U-TURN

ROAD CLOSED

WINTERS ST.

ROAD CLOSED TO THRU TRAFFIC

ATLANTA ST.

ANDERSON ST.

LEGEND

- PROPOSED CROSSWALK CONSTRUCTION
- CROSSWALK CONSTRUCTION AREA
- WATER LINE CONSTRUCTION AREA
- DESIGNATED LOADING ZONE
- CHANGEABLE MESSAGE SIGN
- DETOUR - EAST BOUND TRAFFIC
- DETOUR - WEST BOUND TRAFFIC
- DETOUR - NORTH BOUND TRAFFIC
- DETOUR - SOUTH BOUND TRAFFIC

MARIETTA SQUARE CROSSWALK CONSTRUCTION - STAGE 6 -

SCALE IN FEET

0 30 60 120

Marietta GEORGIA

ARCADIS

NORTH MARIETTA PKWY AT CHURCH ST.
CHANGEABLE MESSAGE SIGN
CHURCH ST.
NORTH MARIETTA PKWY
POLK ST.
LEMON ST.
CHURCH ST.
CHEROKEE ST.
MADDELL ST.
DOBBS ST.
HAYNES ST.
L & N. RAILROAD
N.C. & St.L.
DENMEAD ST.
ROOT ST.
HANSELL ST.
ACCESS MAINTAINED TO ROOT STREET
CLOSED FOR WATER LINE CONSTRUCTION
NORTH PARK SQUARE
WEST PARK SQUARE
EAST PARK SQUARE
SOUTH PARK SQUARE
MILL ST.
LAWRENCE ST.
DEPOT ST.
SOUTH MARIETTA PKWY SW
WHITLOCK AVE
ROSWELL RD.
CHANGEABLE MESSAGE SIGN
OLD POWDER SPRINGS ST.
WINTERS ST.
ATLANTA ST.
ANDERSON ST.
WADDELL ST.
US 41
ROSWELL RD.
ROSWELL RD. AT US 41
SOUTH MARIETTA PKWY
ATLANTA ST.
CHANGEABLE MESSAGE SIGN
SOUTH MARIETTA PKWY AT ATLANTA ST.
N
LEGEND
PROPOSED CROSSWALK CONSTRUCTION
CROSSWALK CONSTRUCTION AREA
WATER LINE CONSTRUCTION AREA
DESIGNATED LOADING ZONE
CHANGEABLE MESSAGE SIGN
DETOUR - EAST BOUND TRAFFIC
DETOUR - WEST BOUND TRAFFIC
DETOUR - NORTH BOUND TRAFFIC
DETOUR - SOUTH BOUND TRAFFIC
MARIETTA SQUARE
CROSSWALK CONSTRUCTION
- STAGE 1 -
SCALE IN FEET
0
60
120
240
Marietta GEORGIA
ARCADIS

NORTH MARIETTA PKWY AT CHURCH ST.

POLK ST

LEMON ST

L & N RAILROAD

ROAD CLOSED TO THRU TRAFFIC

THIS PORTION OF CHEROKEE ST. OPEN TO TWO-WAY TRAFFIC DURING THIS STAGE

CHEROKEE ST.

MADDELL ST

HAYNES ST.

DOBBS ST

ROOT ST

HANSELL ST

COUNTY DECK PARKING AND DELIVERIES ONLY BEYOND THIS POINT

DELIVERIES ONLY BEYOND THIS POINT

ACCESS MAINTAINED TO ROOT STREET

ROAD CLOSED

CLOSED FOR WATER LINE CONSTRUCTION

NORTH PARK SQUARE

LAWRENCE ST.

ROAD CLOSED TO EAST BOUND THRU TRAFFIC. PARKING ONLY BEYOND THIS POINT

WEST PARK SQUARE

EAST PARK SQUARE

SOUTH PARK SQUARE

ROSWELL RD.

DENMEAD ST.

MILL ST.

DEPOT ST.

WHITLOCK AVE

SOUTH MARIETTA PKWY SW

OLD POWDER SPRINGS ST

WINTERS ST

ANDERSON ST

WADDELL ST

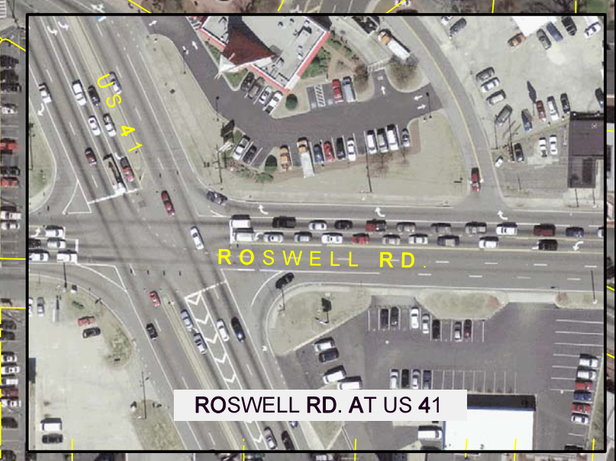

ROSWELL RD. AT US 41

SOUTH MARIETTA PKWY AT ATLANTA ST.

LEGEND

- PROPOSED CROSSWALK CONSTRUCTION
- CROSSWALK CONSTRUCTION AREA
- WATER LINE CONSTRUCTION AREA
- DESIGNATED LOADING ZONE
- CHANGEABLE MESSAGE SIGN
- DETOUR - EAST BOUND TRAFFIC
- DETOUR - WEST BOUND TRAFFIC
- DETOUR - NORTH BOUND TRAFFIC
- DETOUR - SOUTH BOUND TRAFFIC

MARIETTA SQUARE CROSSWALK CONSTRUCTION - STAGE 2A -

SCALE IN FEET

0 60 120 240

Marietta GEORGIA

ARCADIS

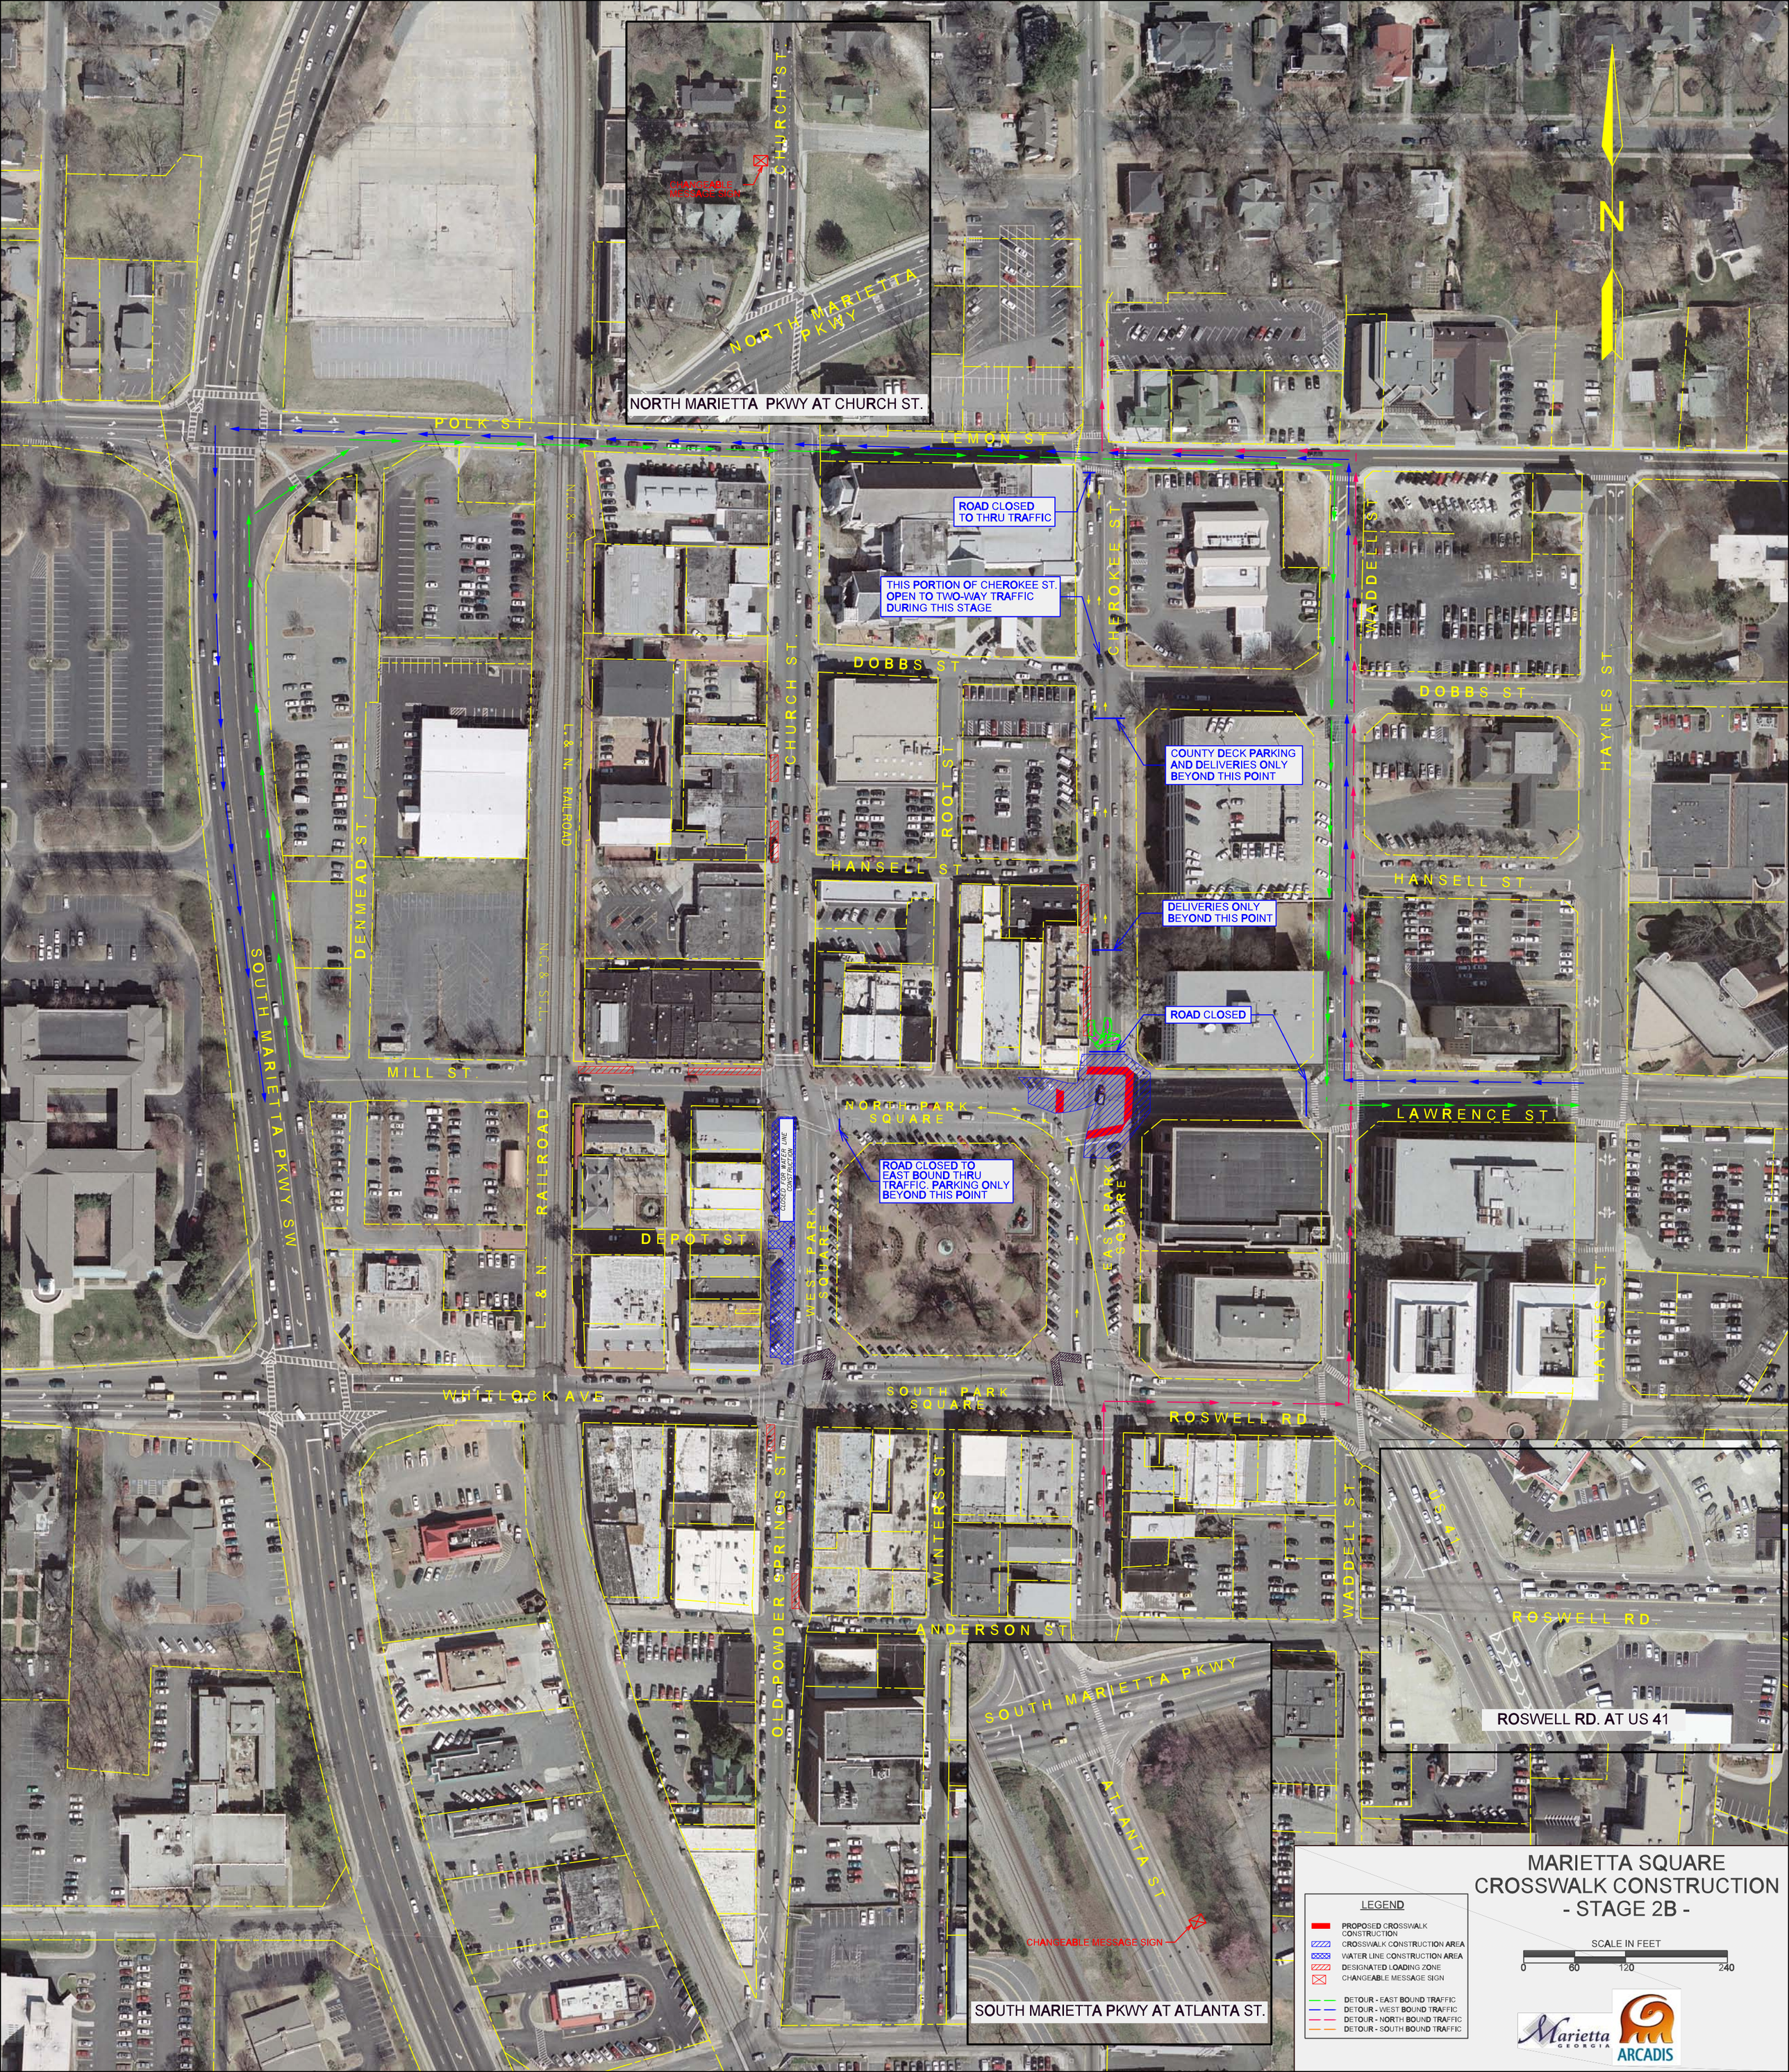
NORTH MARIETTA PKWY AT CHURCH ST.
CHANGEABLE MESSAGE SIGN
CHURCH ST.
NORTH MARIETTA PKWY
POLK ST
LEMON ST
N.C. & St.L.
ROAD CLOSED TO THRU TRAFFIC
THIS PORTION OF CHEROKEE ST. OPEN TO TWO-WAY TRAFFIC DURING THIS STAGE
CHEROKEE ST.
WADDELL ST.
DOBBS ST.
ROOT ST.
HAYNES ST.
COUNTY DECK PARKING AND DELIVERIES ONLY BEYOND THIS POINT
HANSELL ST.
DELIVERIES ONLY BEYOND THIS POINT
ROAD CLOSED
DENMEAD ST.
L. & N. RAILROAD
SOUTH MARIETTA PKWY SW
MILL ST.
NORTH PARK SQUARE
LAWRENCE ST.
ROAD CLOSED TO EAST BOUND THRU TRAFFIC. PARKING ONLY BEYOND THIS POINT
CLOSED FOR WATER LINE CONSTRUCTION
WEST PARK SQUARE
EAST PARK SQUARE
DEPOT ST.
RAILROAD
L & N.
WHITLOCK AVE
SOUTH PARK SQUARE
ROSWELL RD
OLD POWDER SPRINGS ST.
WINTERS ST.
ANDERSON ST
SOUTH MARIETTA PKWY
ATLANTA ST
CHANGEABLE MESSAGE SIGN
SOUTH MARIETTA PKWY AT ATLANTA ST.
US 41
ROSWELL RD
ROSWELL RD. AT US 41
N
MARIETTA SQUARE
CROSSWALK CONSTRUCTION
- STAGE 2B -
LEGEND
PROPOSED CROSSWALK CONSTRUCTION
CROSSWALK CONSTRUCTION AREA
WATER LINE CONSTRUCTION AREA
DESIGNATED LOADING ZONE
CHANGEABLE MESSAGE SIGN
DETOUR - EAST BOUND TRAFFIC
DETOUR - WEST BOUND TRAFFIC
DETOUR - NORTH BOUND TRAFFIC
DETOUR - SOUTH BOUND TRAFFIC
SCALE IN FEET
0
60
120
240
Marietta GEORGIA
ARCADIS

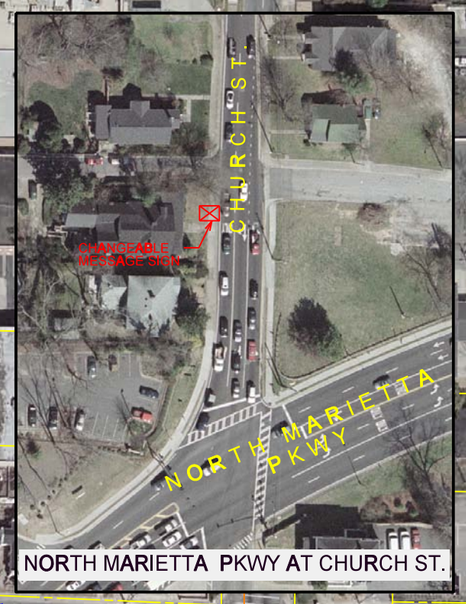

NORTH MARIETTA PKWY AT CHURCH ST.

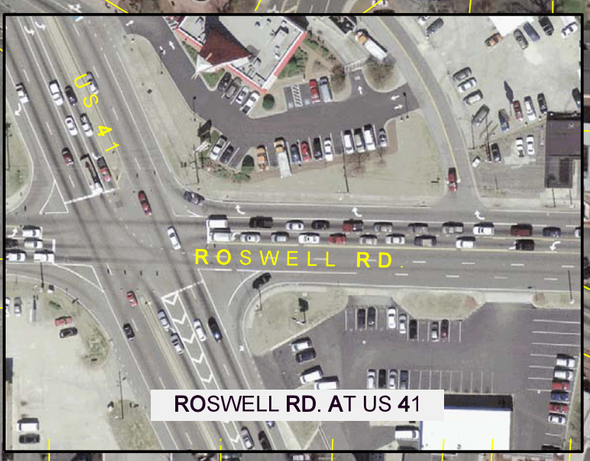

ROSWELL RD. AT US 41

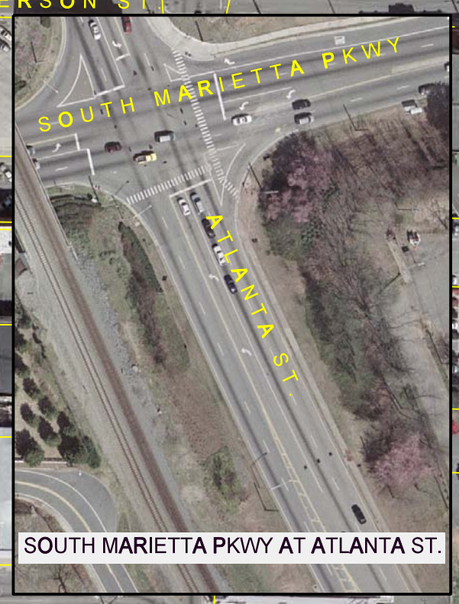

SOUTH MARIETTA PKWY AT ATLANTA ST.

POLK ST.
LEMON ST.
CHURCH ST.
CHEROKEE ST.
MADDELL ST.
HAYNES ST.
DOBBS ST.
ROOT ST.
HANSELL ST.
L & N. RAILROAD
N.C. & St. L.
DENMEAD ST.
MILL ST.
SOUTH MARIETTA PKWY SW
NORTH PARK SQUARE
LAWRENCE ST.
DEPOT ST.
WEST PARK SQUARE
EAST PARK SQUARE
SOUTH PARK SQUARE
ROSWELL RD.
WHITLOCK AVE.
OLD POWDER SPRINGS ST.
WINTERS ST.
ANDERSON ST.

ROAD CLOSED TO THRU TRAFFIC

THIS PORTION OF CHURCH ST. OPEN TO TWO-WAY TRAFFIC DURING THIS STAGE

DESIGNATED LOADING ZONE DURING THIS STAGE

ROAD CLOSED

ROAD CLOSED

ROAD CLOSED TO THRU TRAFFIC

NO PARKING IN ALLEY DURING THIS STAGE

CLOSED FOR WATER LINE CONSTRUCTION

N

LEGEND

- PROPOSED CROSSWALK CONSTRUCTION
- CROSSWALK CONSTRUCTION AREA
- WATER LINE CONSTRUCTION AREA
- DESIGNATED LOADING ZONE
- CHANGEABLE MESSAGE SIGN
- DETOUR - EAST BOUND TRAFFIC
- DETOUR - WEST BOUND TRAFFIC
- DETOUR - NORTH BOUND TRAFFIC
- DETOUR - SOUTH BOUND TRAFFIC

MARIETTA SQUARE CROSSWALK CONSTRUCTION - STAGE 3A -

SCALE IN FEET

0 60 120 240

Marietta GEORGIA

ARCADIS

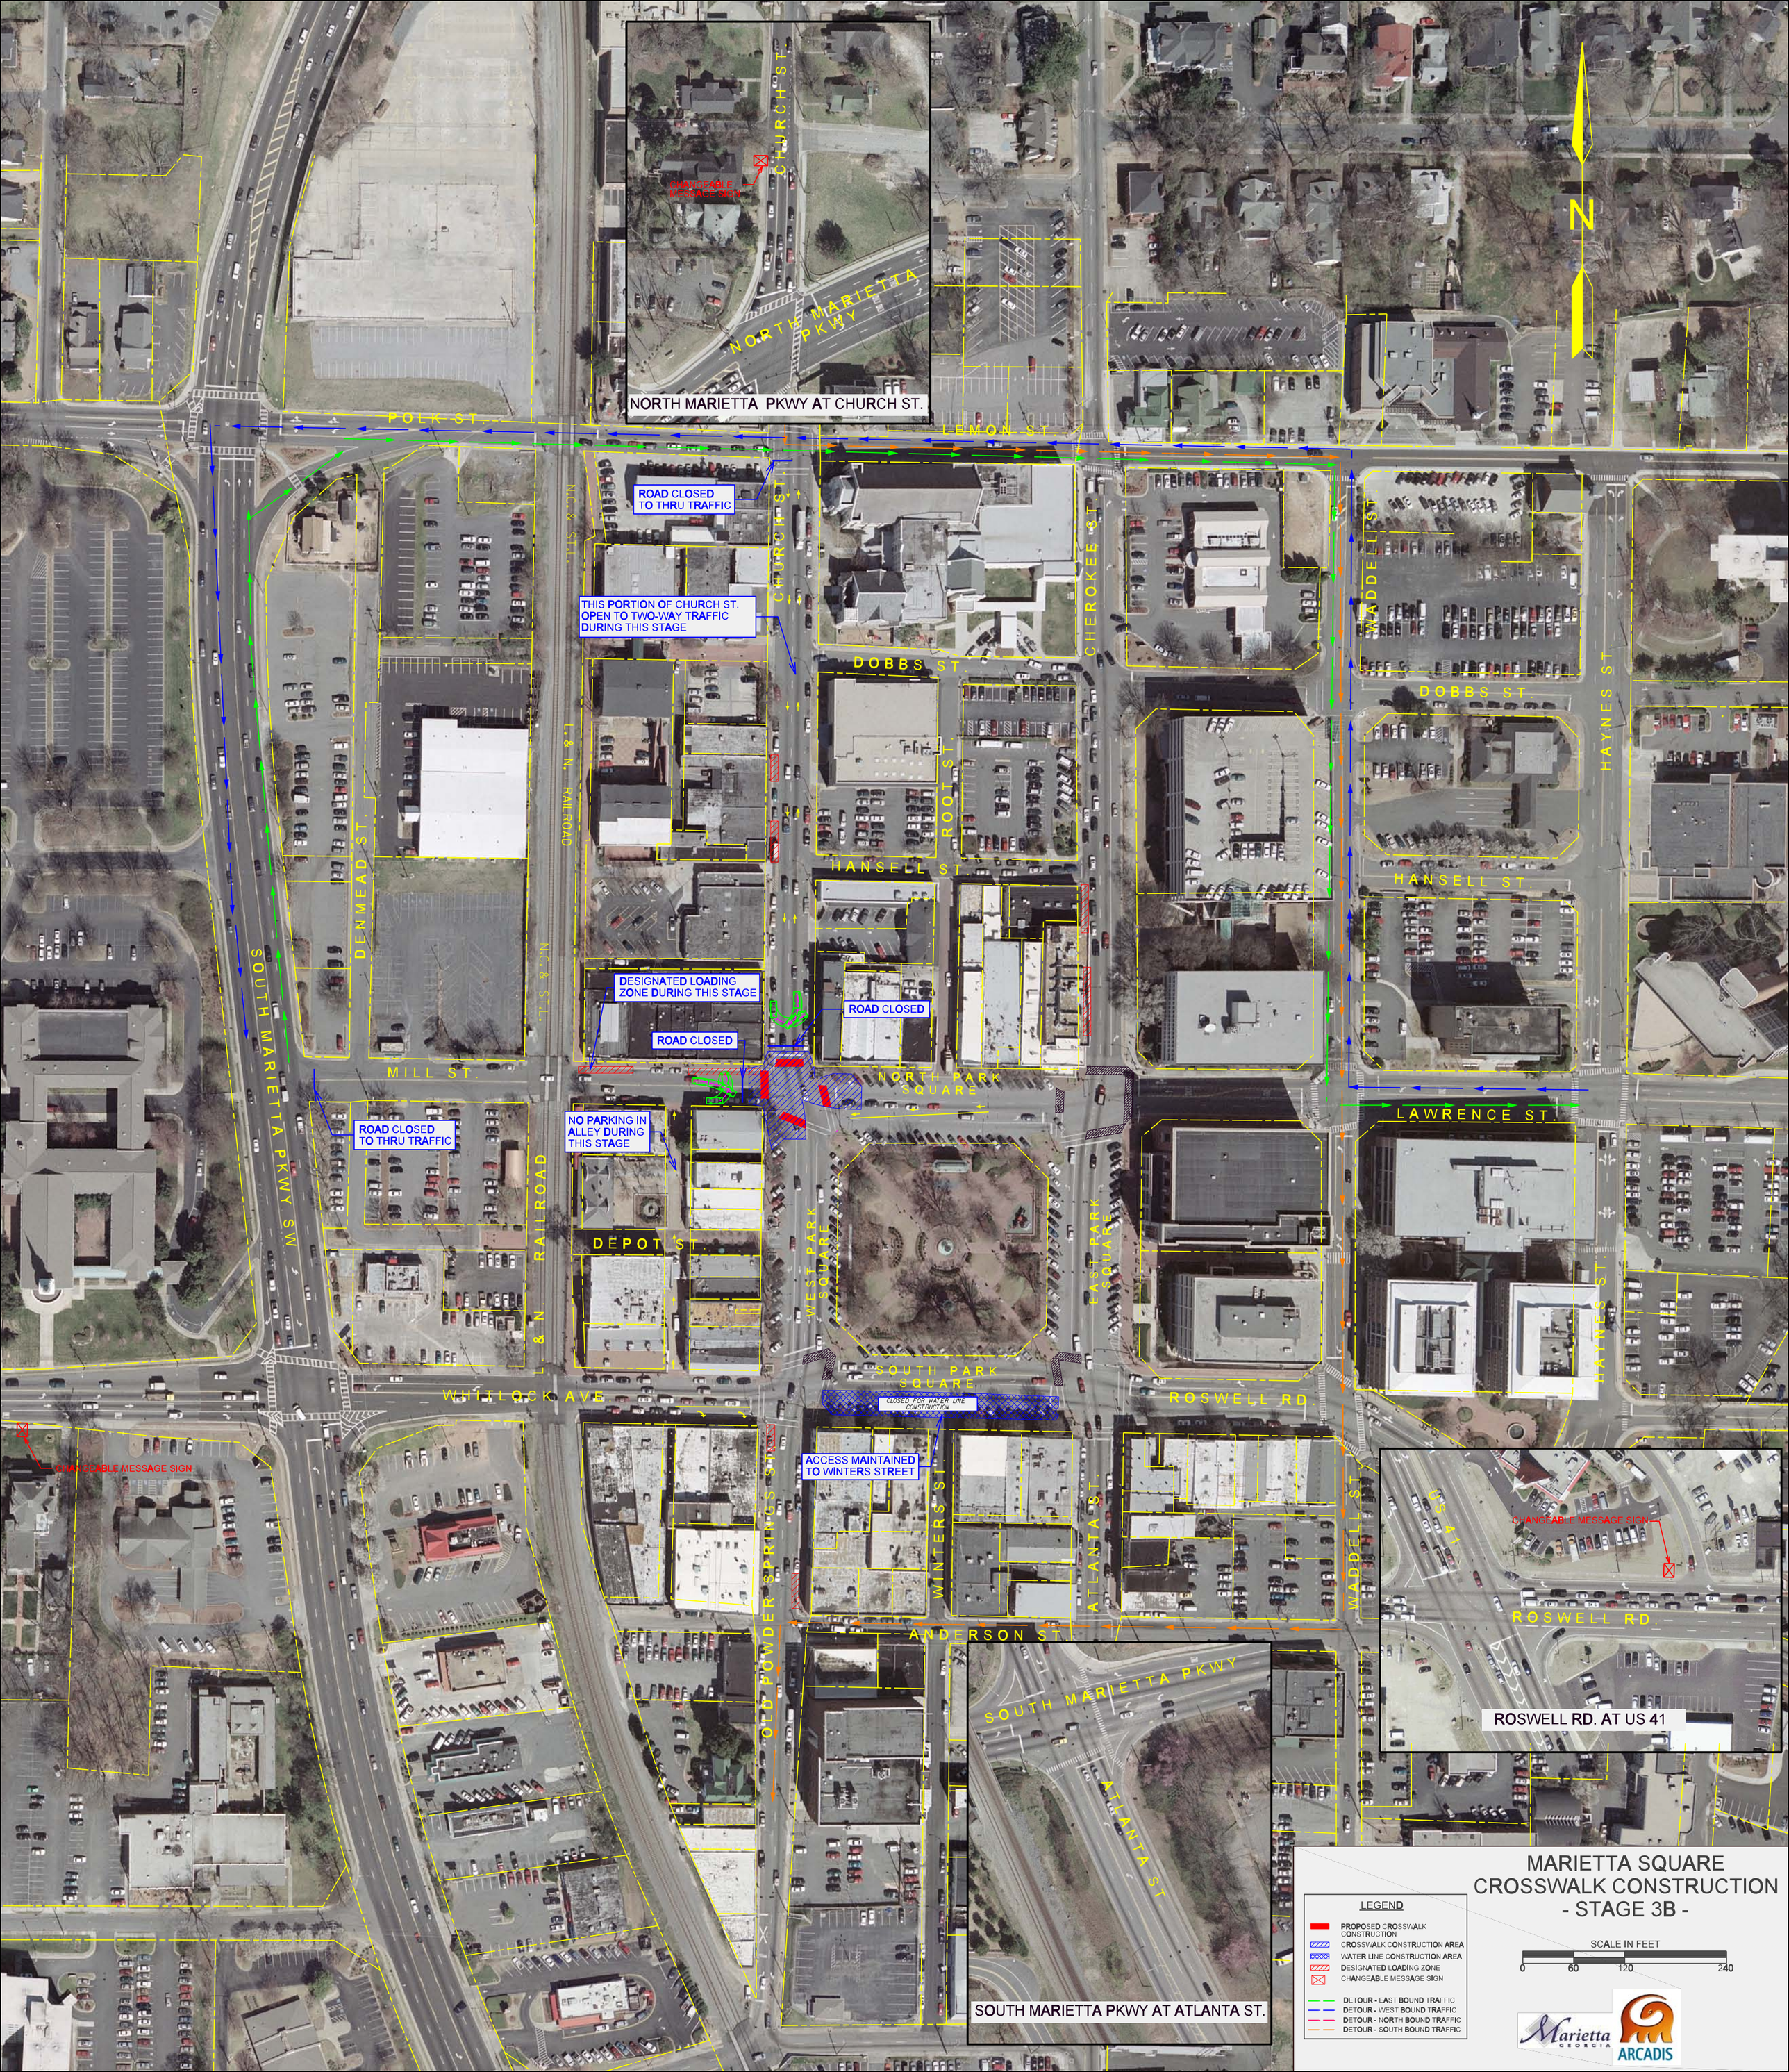
NORTH MARIETTA PKWY AT CHURCH ST.
CHANGEABLE MESSAGE SIGN
CHURCH ST.
NORTH MARIETTA PKWY
N
POLK ST.
LEMON ST.
ROAD CLOSED TO THRU TRAFFIC
THIS PORTION OF CHURCH ST. OPEN TO TWO-WAY TRAFFIC DURING THIS STAGE
CHURCH ST.
CHEROKEE ST.
MADDELL ST.
DOBBS ST.
HAYNES ST.
L & N. RAILROAD
N.C. & St. L.
DENMEAD ST.
ROOT ST.
HANSELL ST.
DESIGNATED LOADING ZONE DURING THIS STAGE
ROAD CLOSED
ROAD CLOSED
NORTH PARK SQUARE
LAWRENCE ST.
SOUTH MARIETTA PKWY SW
MILL ST.
ROAD CLOSED TO THRU TRAFFIC
NO PARKING IN ALLEY DURING THIS STAGE
DEPOT ST.
WEST PARK SQUARE
EAST PARK SQUARE
SOUTH PARK SQUARE
CLOSED FOR WATER LINE CONSTRUCTION
ROSWELL RD.
WHITLOCK AVE.
CHANGEABLE MESSAGE SIGN
ACCESS MAINTAINED TO WINTERS STREET
OLD POWDER SPRINGS ST.
WINTERS ST.
ATLANTA ST.
ANDERSON ST.
SOUTH MARIETTA PKWY
ATLANTA ST.
SOUTH MARIETTA PKWY AT ATLANTA ST.
US 41
CHANGEABLE MESSAGE SIGN
ROSWELL RD.
ROSWELL RD. AT US 41
LEGEND
PROPOSED CROSSWALK CONSTRUCTION
CROSSWALK CONSTRUCTION AREA
WATER LINE CONSTRUCTION AREA
DESIGNATED LOADING ZONE
CHANGEABLE MESSAGE SIGN
DETOUR - EAST BOUND TRAFFIC
DETOUR - WEST BOUND TRAFFIC
DETOUR - NORTH BOUND TRAFFIC
DETOUR - SOUTH BOUND TRAFFIC
MARIETTA SQUARE CROSSWALK CONSTRUCTION - STAGE 3B -
SCALE IN FEET
0
60
120
240
Marietta GEORGIA
ARCADIS

NORTH MARIETTA PKWY AT CHURCH ST.
CHANGEABLE MESSAGE SIGN
CHURCH ST.
NORTH MARIETTA PKWY
N
POLK ST.
LEMON ST.
CHURCH ST.
CHEROKEE ST.
MADDELL ST.
HAYNES ST.
DOBBS ST.
ROOT ST.
HANSELL ST.
LAWRENCE ST.
DENMEAD ST.
MILL ST.
DEPOT ST.
WHITLOCK AVE.
ROSWELL RD.
ANDERSON ST.
SOUTH MARIETTA PKWY SW
L & N. RAILROAD
N.C. & St. L.
NORTH PARK SQUARE
WEST PARK SQUARE
EAST PARK SQUARE
SOUTH PARK SQUARE
CLOSED FOR WATER LINE CONSTRUCTION
OLD POWDER SPRINGS ST.
WINTERS ST.
ATLANTA ST.
WADDELL ST.
US 41
CHANGEABLE MESSAGE SIGN
ROSWELL RD.
ROSWELL RD. AT US 41
CHANGEABLE MESSAGE SIGN
SOUTH MARIETTA PKWY
ATLANTA ST.
SOUTH MARIETTA PKWY AT ATLANTA ST.
LEGEND
PROPOSED CROSSWALK CONSTRUCTION
CROSSWALK CONSTRUCTION AREA
WATER LINE CONSTRUCTION AREA
DESIGNATED LOADING ZONE
CHANGEABLE MESSAGE SIGN
DETOUR - EAST BOUND TRAFFIC
DETOUR - WEST BOUND TRAFFIC
DETOUR - NORTH BOUND TRAFFIC
DETOUR - SOUTH BOUND TRAFFIC
MARIETTA SQUARE
CROSSWALK CONSTRUCTION
- STAGE 4 -
SCALE IN FEET
0
60
120
240
Marietta GEORGIA
ARCADIS